

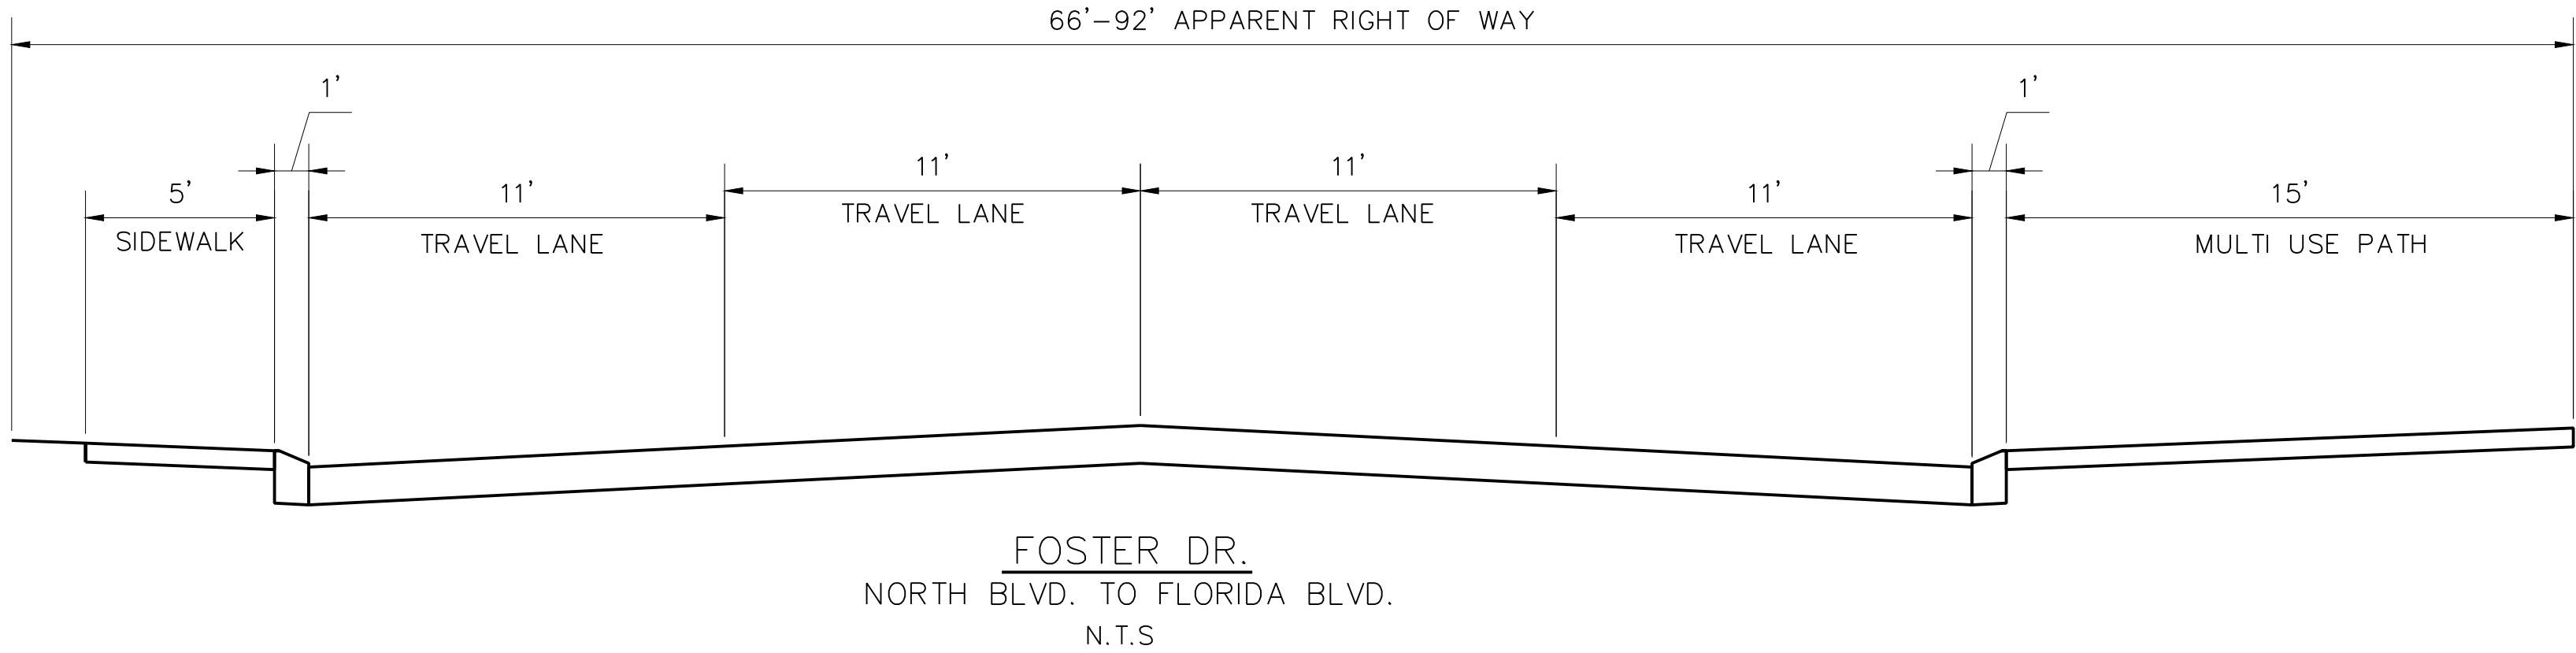
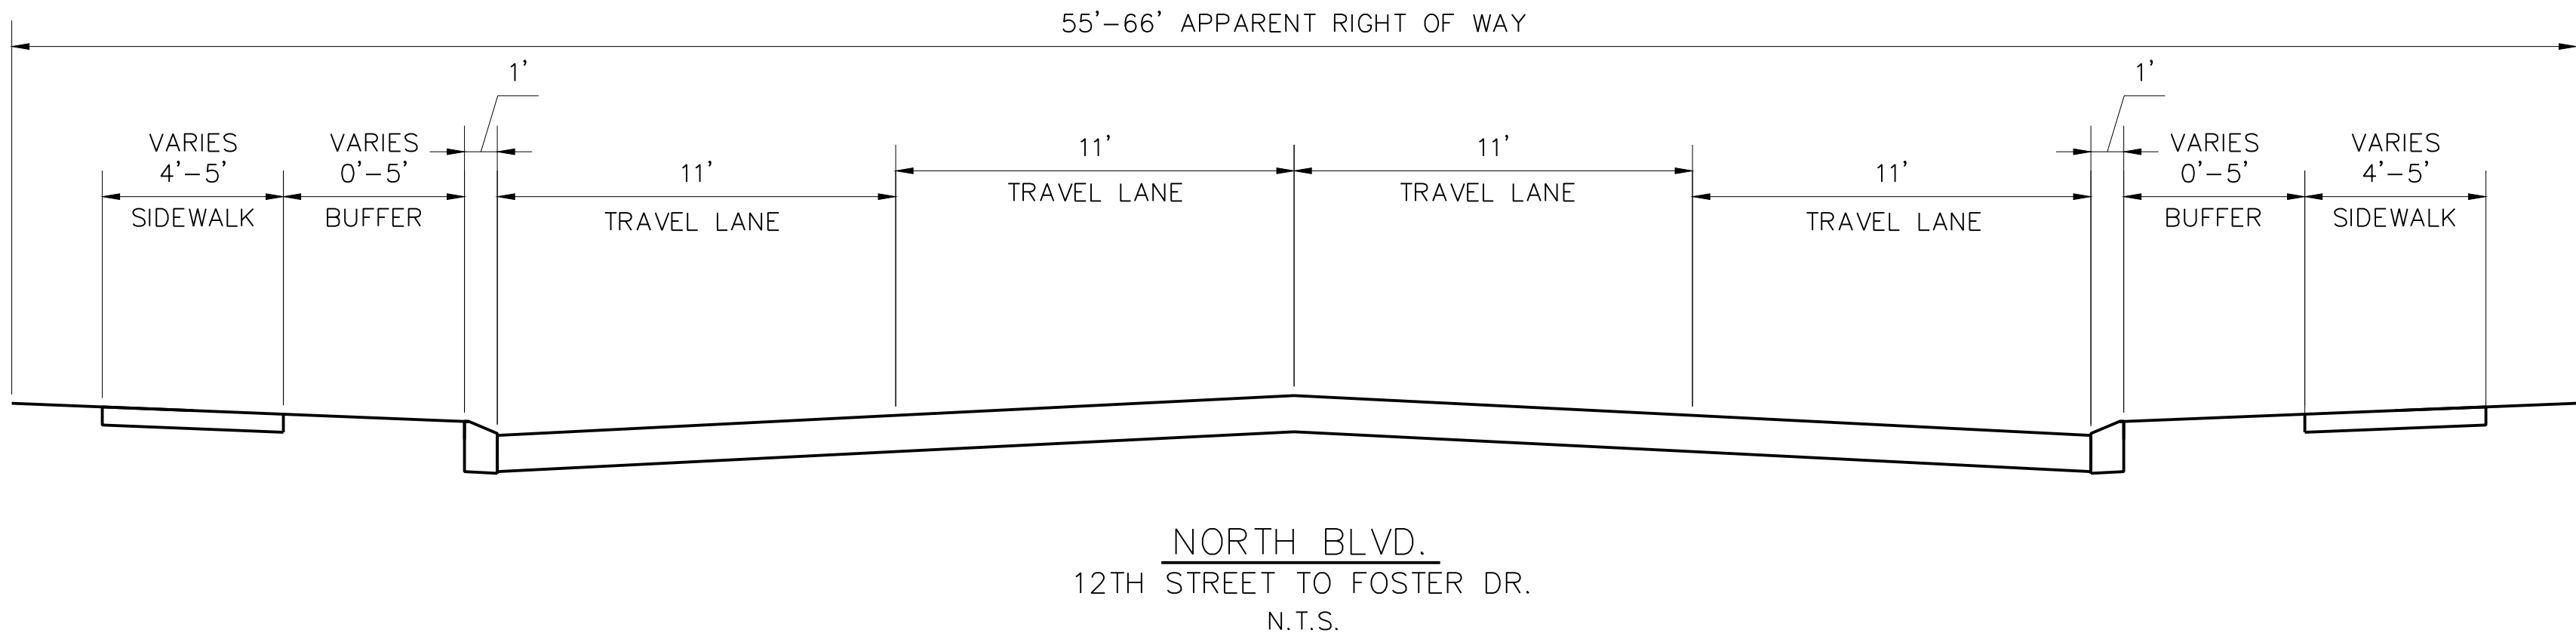


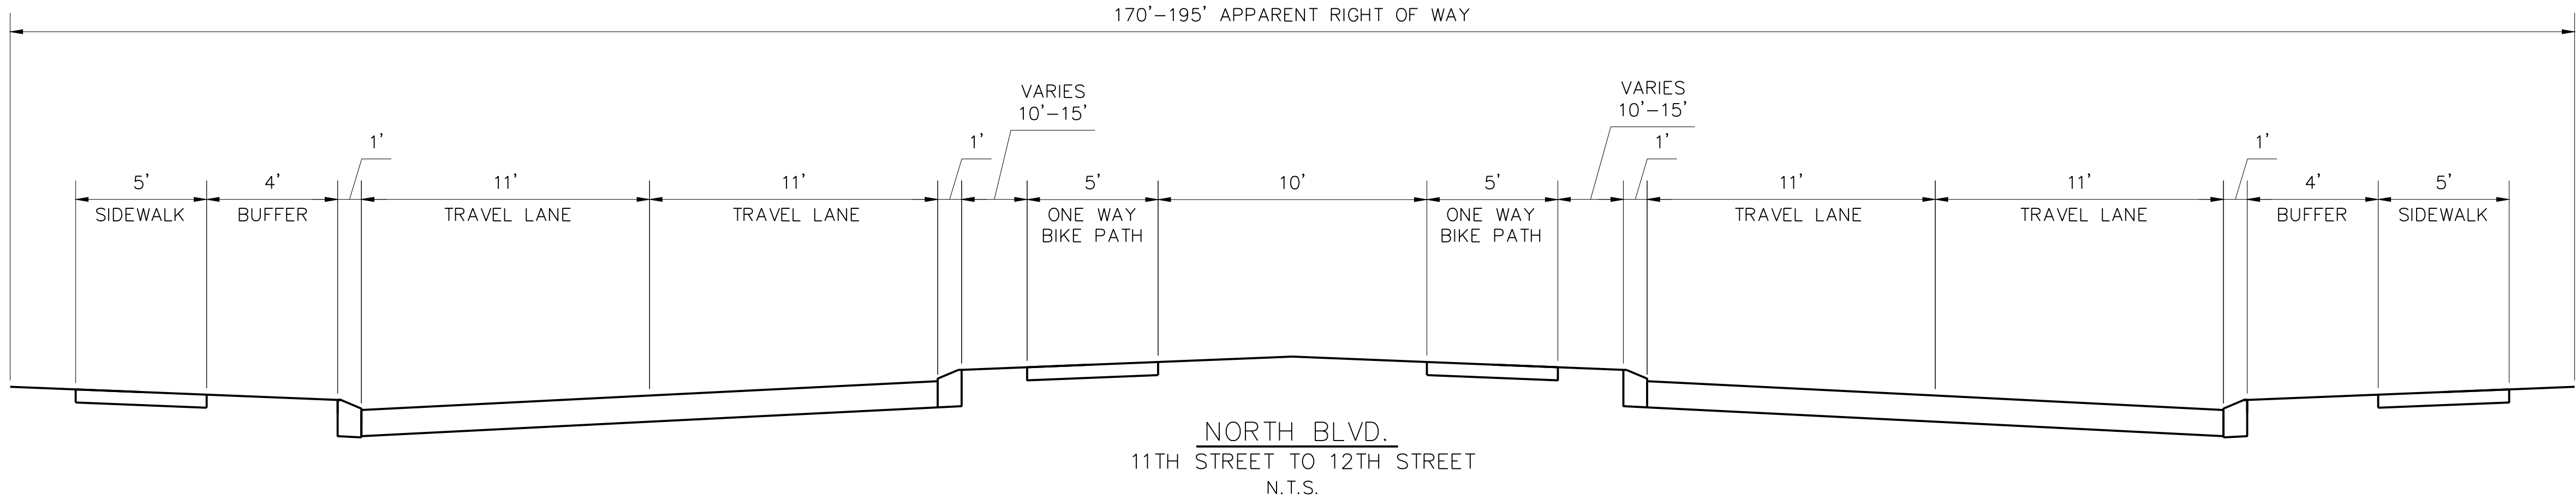

SHEET NUMBER		EAST BATON ROUGE PARISH		CITY PROJECT 20-EN-HC-0002		STATE PROJECT N/A	
DESIGNED ZPH	CHECKED LAB	DATE	10/11/2022	BY			
DATE	10/11/2022	REVISION DESCRIPTION				DATE	
NO.		DATE				BY	
TYPICAL SECTIONS SHEET		NORTH BOULEVARD CORRIDOR ENHANCEMENT					
		EVANS-GRAVES ENGINEERS					

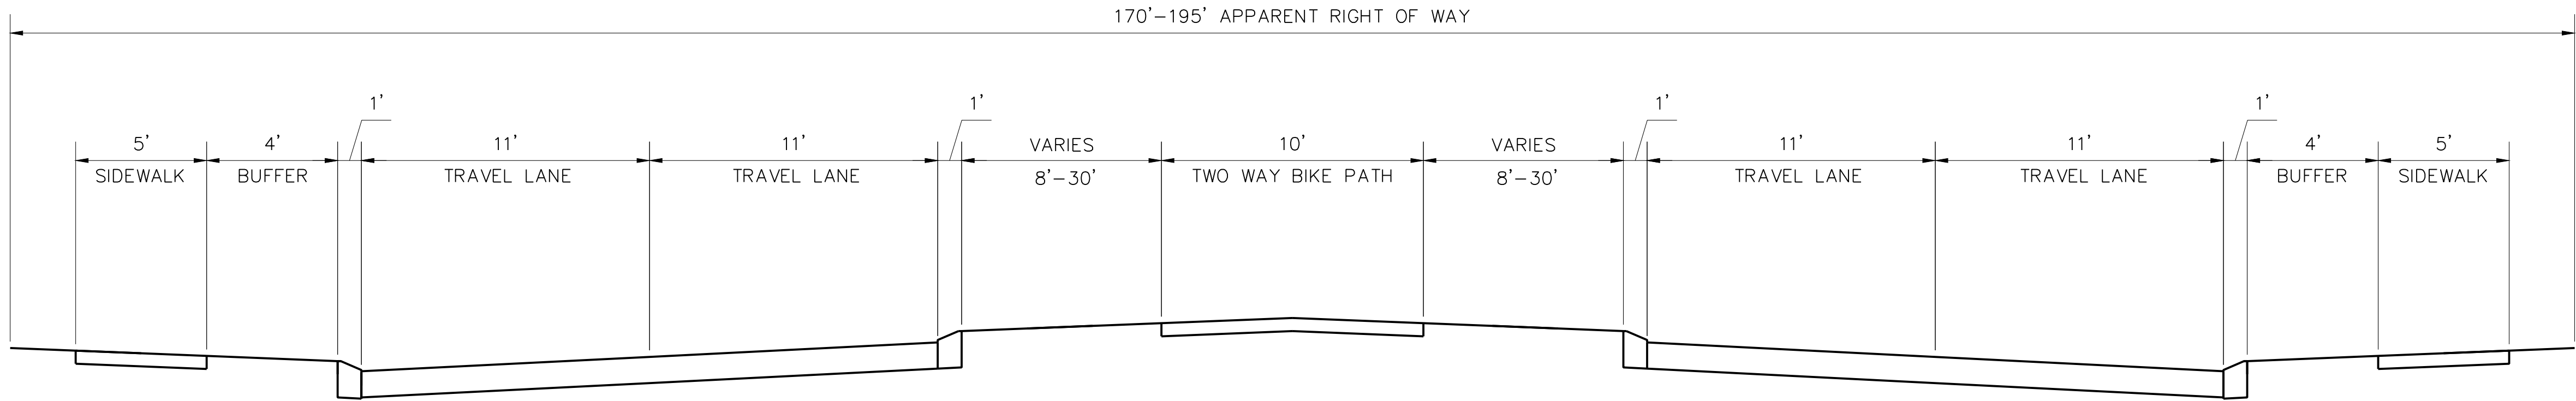


LEGEND	
SHARED LANE	
BICYCLE PATH	
SIDEWALK	
MULTIUSE PATH	
DRIVEWAY	
HANDICAP RAMP	
REMOVAL OF PAVEMENT	
BUS STOP	

PRELIMINARY
NOT TO BE USED FOR
CONSTRUCTION,
BIDDING,
RECORDATION,
CONVEYANCE, SALES
OR AS THE BASIS FOR
THE ISSUANCE OF A
PERMIT.


**EVANS-GRAVES
ENGINEERS, INC.**

ENGINEER: LISA A. BLANCHARD
LICENSE #: 32916
DATE: 10/11/2022

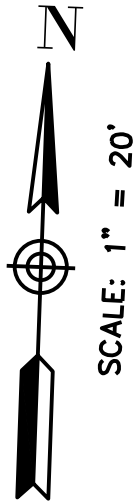

SHEET NUMBER		1
DESIGNED		
CHECKED		
DETAILED		
DATE		
SHEET		
NO.		
DATE		
REVISION DESCRIPTION		
BY		
PARISH		EAST BATON ROUGE PARISH
CITY PROJECT		20-EN-HC-0002
STATE PROJECT		N/A
PLAN SHEET		
NORTH BOULEVARD CORRIDOR ENHANCEMENT		
BR		
CITY OF BATON ROUGE		
PARISH OF EAST BATON ROUGE		
EVANS-GRAVES ENGINEERS		

LEGEND	
SHARED LANE	
BICYCLE PATH	
SIDEWALK	
MULTIUSE PATH	
DRIVEWAY	
HANDICAP RAMP	
REMOVAL OF PAVEMENT	
BUS STOP	

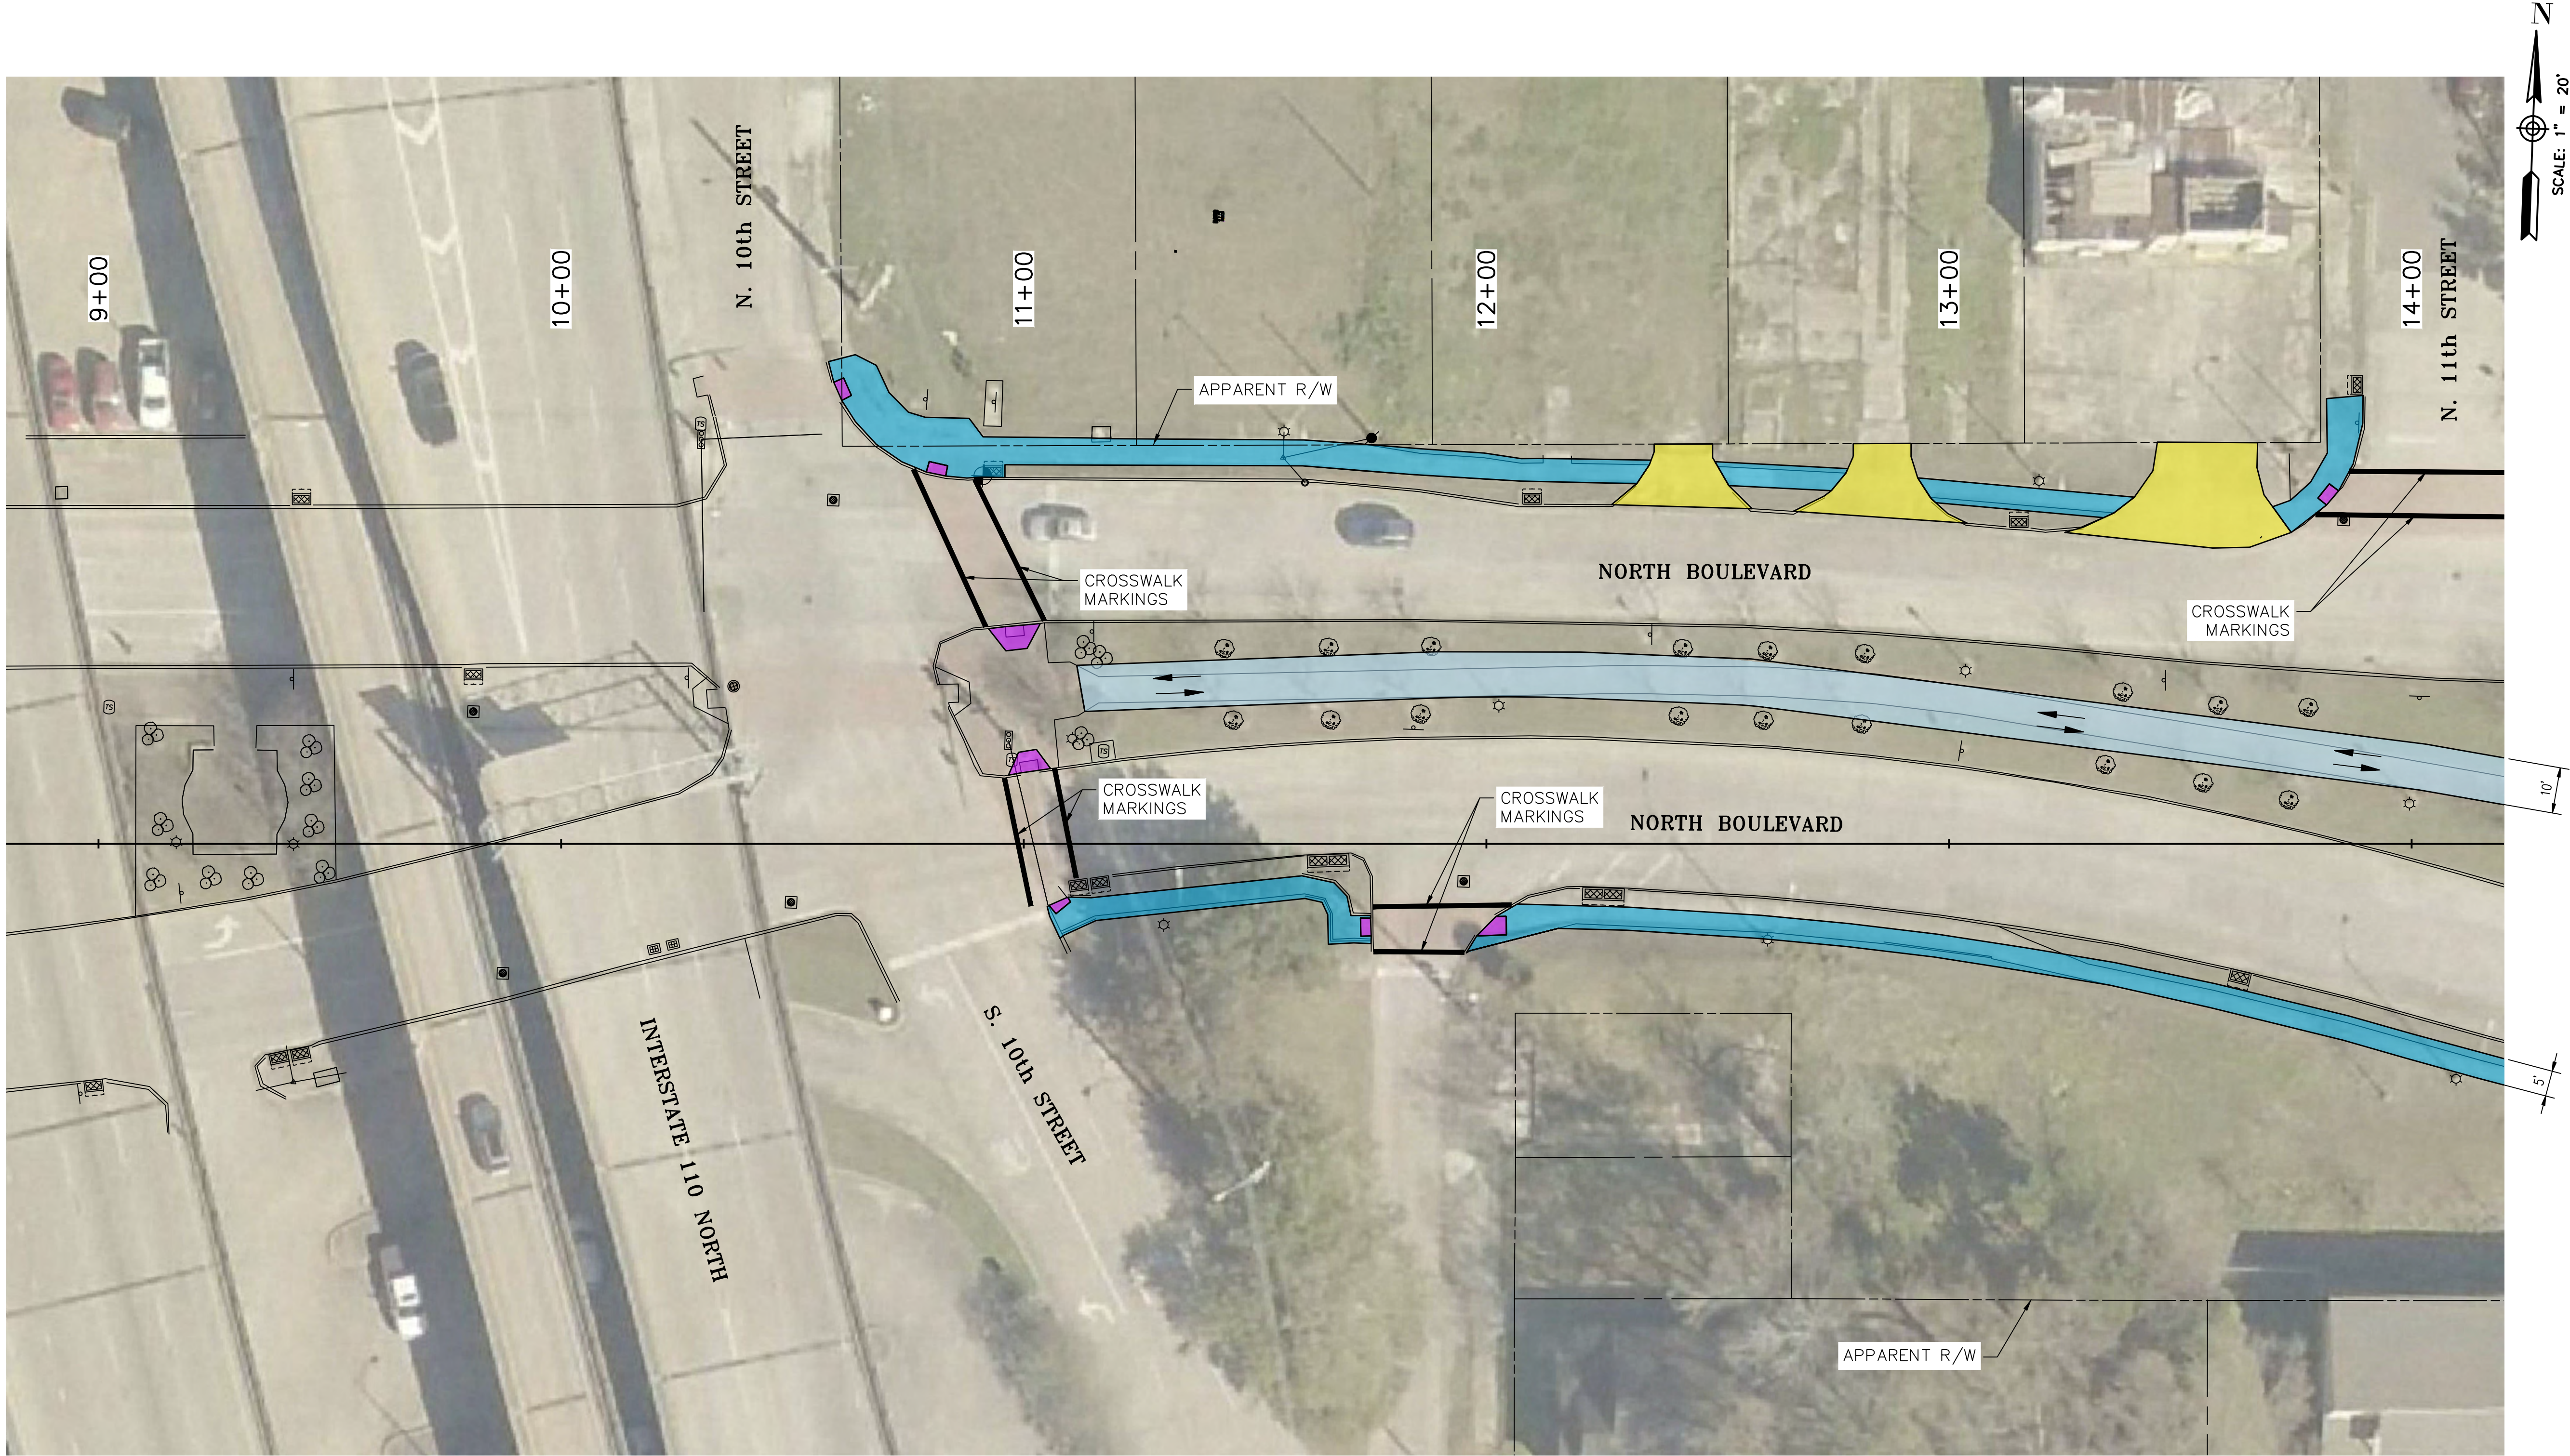

PRELIMINARY
NOT TO BE USED FOR
CONSTRUCTION,
BIDDING,
RECORDATION,
CONVEYANCE, SALES
OR AS THE BASIS FOR
THE ISSUANCE OF A
PERMIT.

**EVANS-GRAVES
ENGINEERS, INC**


ENGINEER: LISA A. BLANCHARD
LICENSE #: 32916
DATE: 10/11/2022



SHEET NUMBER		2
DESIGNED		
CHECKED		
DETAILED		
DATE		
SHEET		
PARISH		EAST BATON ROUGE PARISH
CITY PROJECT		20-EN-HC-0002
STATE PROJECT		N/A
NO.		
DATE		
REVISION DESCRIPTION		
BY		
PLAN SHEET		
NORTH BOULEVARD CORRIDOR ENHANCEMENT		
EVANS-GRAVES ENGINEERS		



F:\00_PROJECTS\21-500\Sheet_Sets\Exhibits Design\Sheet - 3.dwg Dec 14, 2022 - 10:34am

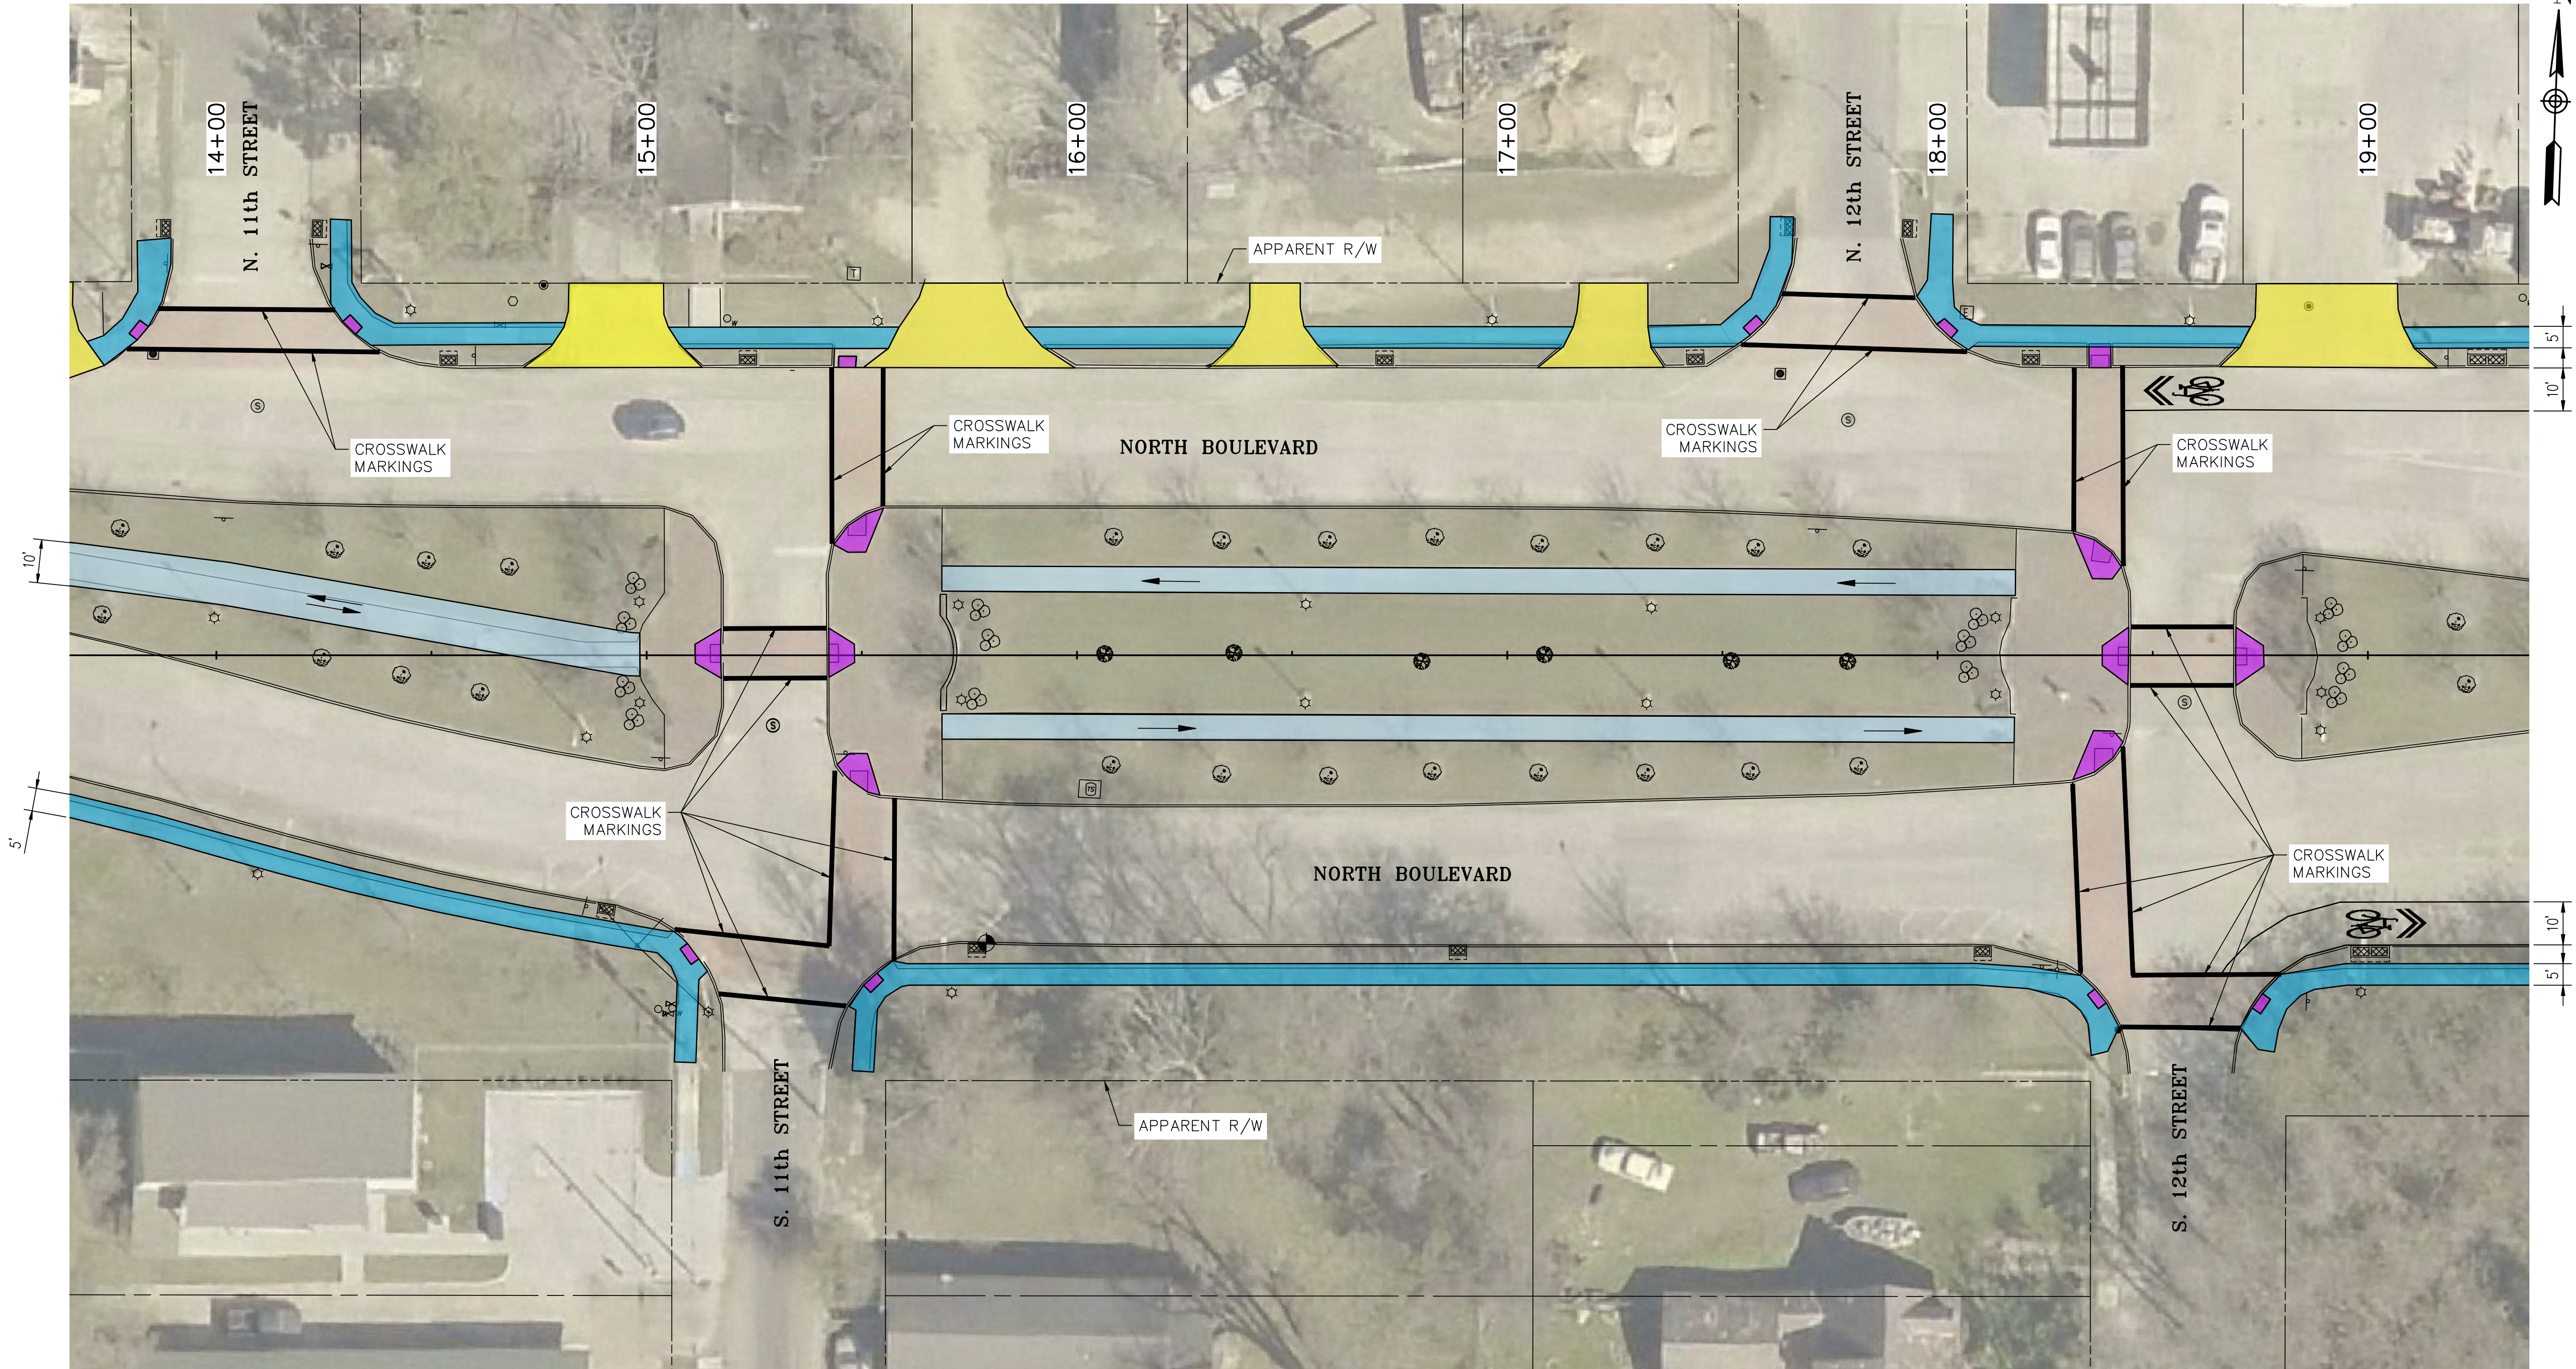

LEGEND

- SHARED LANE
- BICYCLE PATH
- SIDEWALK
- MULTIUSE PATH
- DRIVEWAY
- HANDICAP RAMP
- REMOVAL OF PAVEMENT
- BUS STOP

PRELIMINARY
NOT TO BE USED FOR
CONSTRUCTION,
BIDDING,
RECORDATION,
CONVEYANCE, SALES
OR AS THE BASIS FOR
THE ISSUANCE OF A
PERMIT.


**EVANS-GRAVES
ENGINEERS, INC**

ENGINEER: LISA A. BLANCHARD
LICENSE #: 32916
DATE: 10/11/2022



SHEET NUMBER		3	
DESIGNED		EAST BATON ROUGE PARISH	
CHECKED		20-EN-HC-0002	
DETAILED		N/A	
NO.		REVISION DESCRIPTION	
DATE		BY	
PLAN SHEET		NORTH BOULEVARD CORRIDOR ENHANCEMENT	
EVANS-GRAVES ENGINEERS		CITY OF BATON ROUGE PARISH OF EAST BATON ROUGE	

F:\00_PROJECTS\21-500\Sheet_Sets\Exhibits Design\Sheet - 4.dwg Dec 14, 2022 - 10:36am

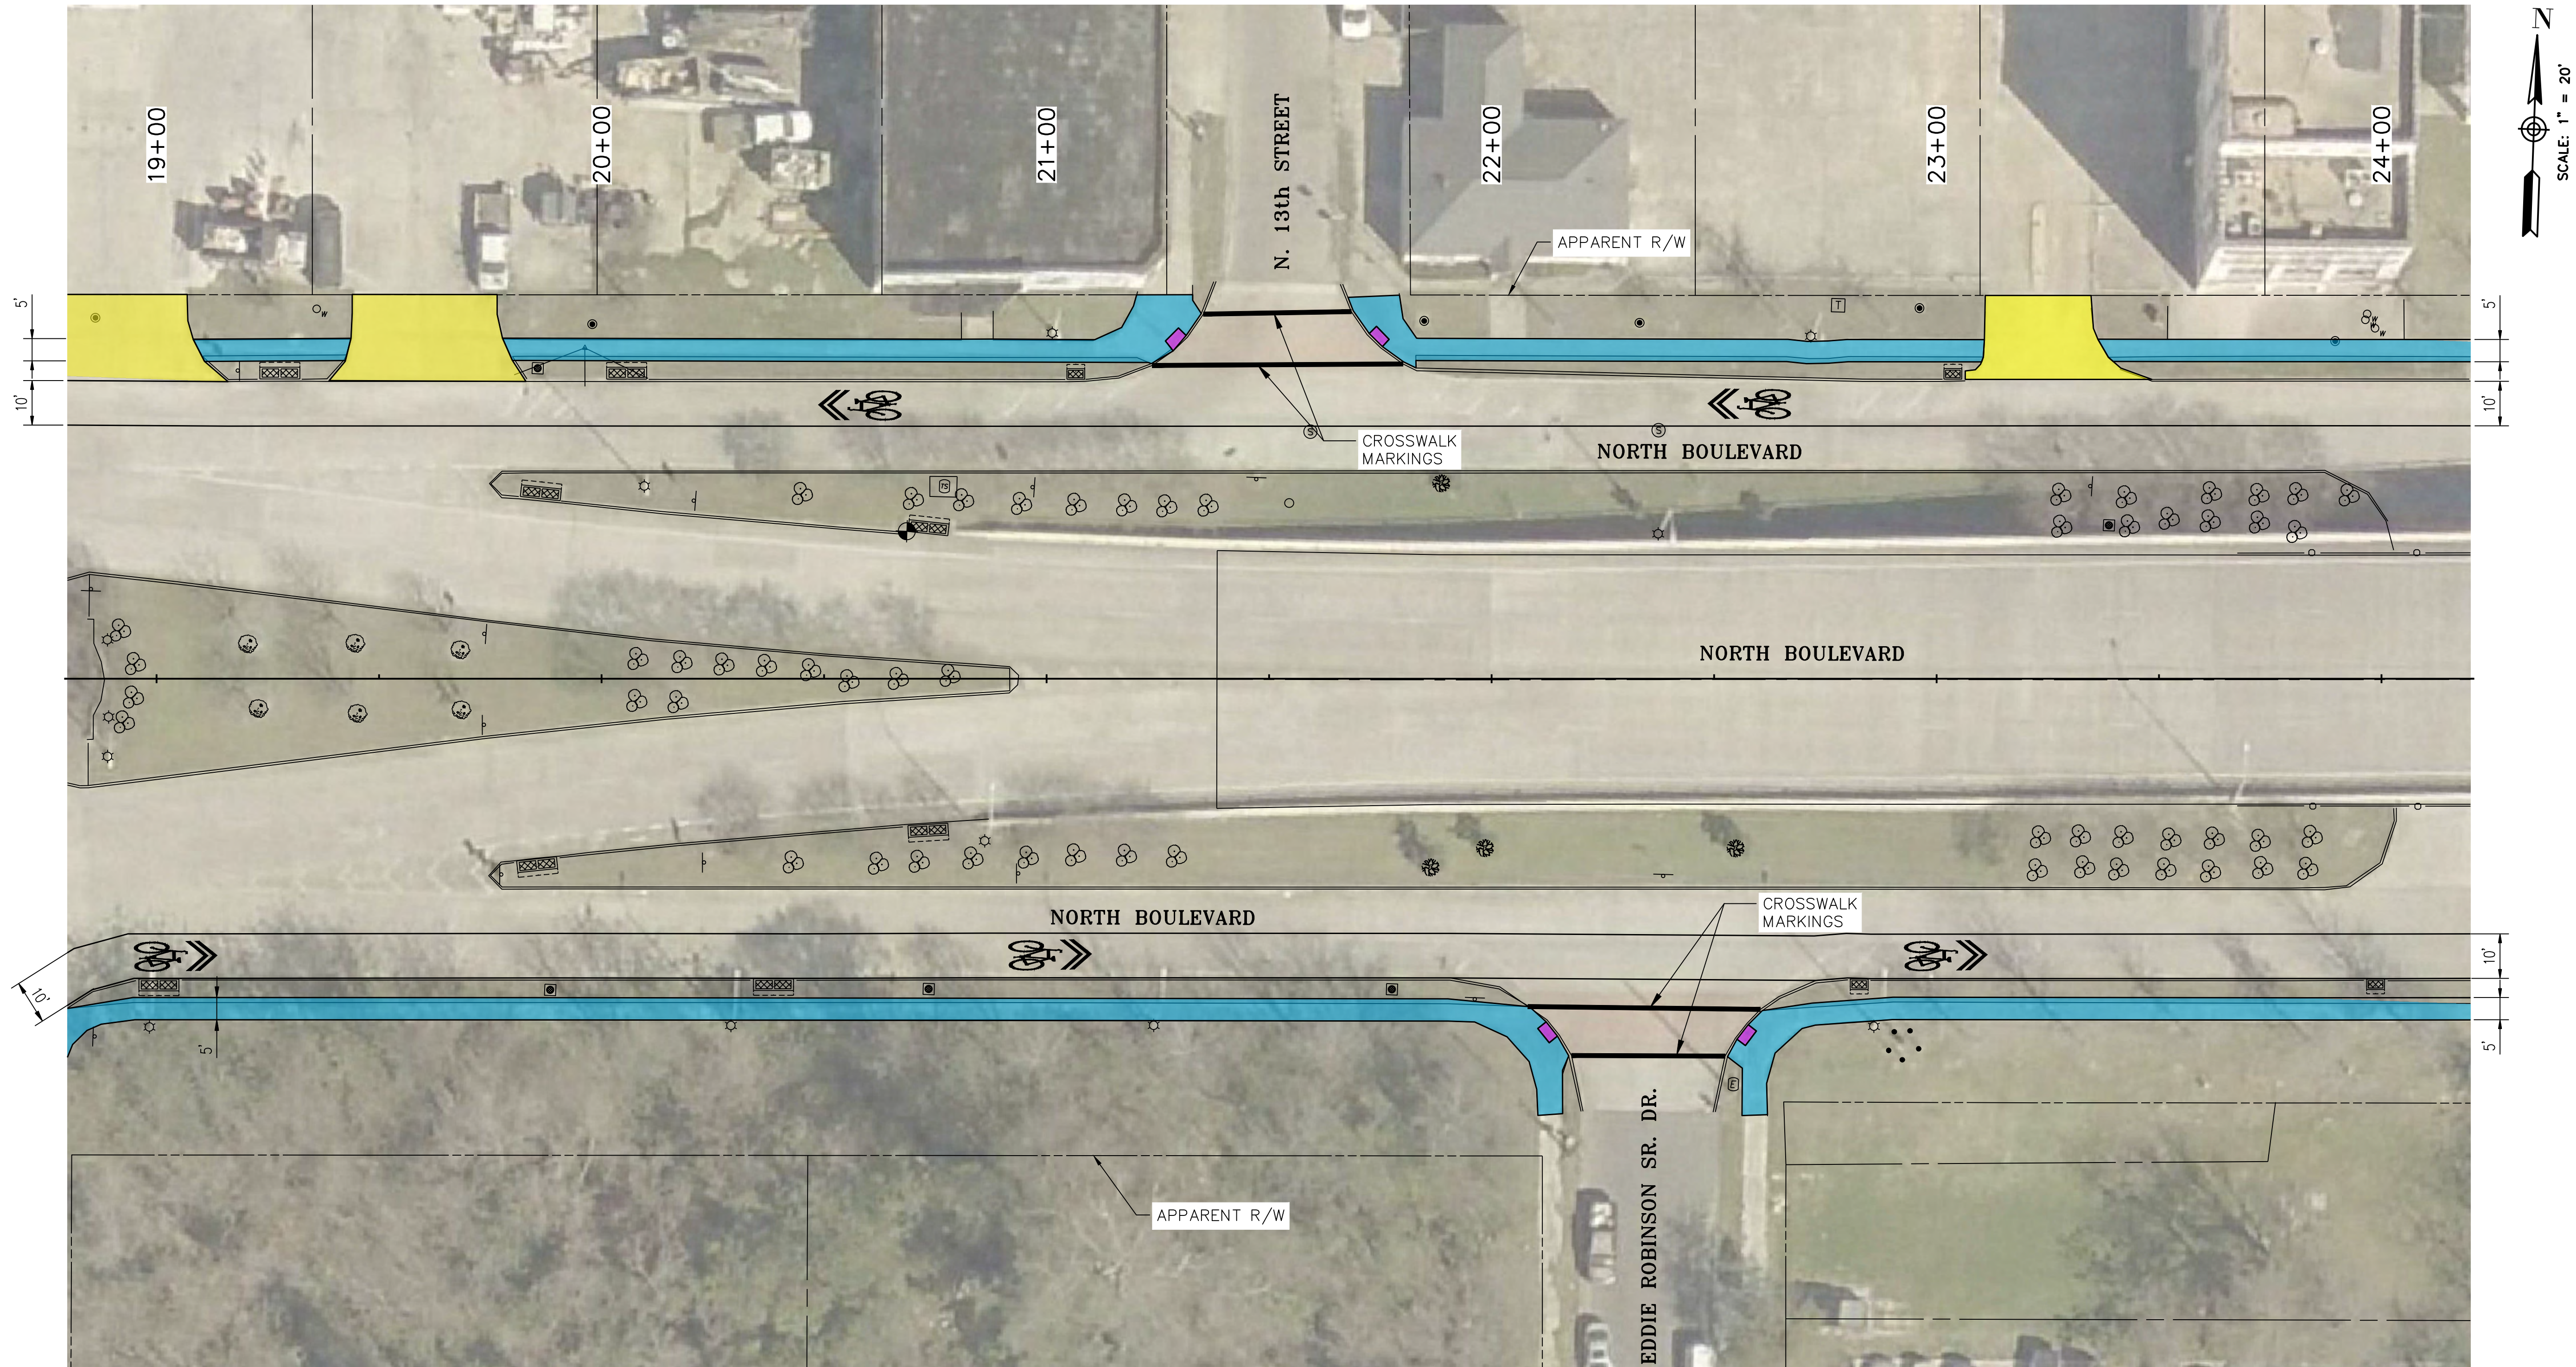

SCALE: 1" = 20'

LEGEND


- SHARED LANE
- BICYCLE PATH
- SIDEWALK
- MULTIUSE PATH
- DRIVEWAY
- HANDICAP RAMP
- REMOVAL OF PAVEMENT
- BUS STOP


PRELIMINARY
NOT TO BE USED FOR
CONSTRUCTION,
BIDDING,
RECORDATION,
CONVEYANCE, SALES
OR AS THE BASIS FOR
THE ISSUANCE OF A
PERMIT.

**EVANS-GRAVES
ENGINEERS, INC**

ENGINEER: LISA A. BLANCHARD
LICENSE #: 32916
DATE: 10/11/2022

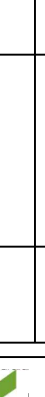

PLAN SHEET																				DESIGNED										EAST BATON ROUGE PARISH										SHEET NUMBER	
																				CHECKED																														4	
																				DETAILED										CITY PROJECT										20-EN-HC-0002	
																				CHECKED																														STATE PROJECT										N/A	
																				DATE	
																				SHEET	
																				NO.										DATE										REVISION DESCRIPTION										BY	

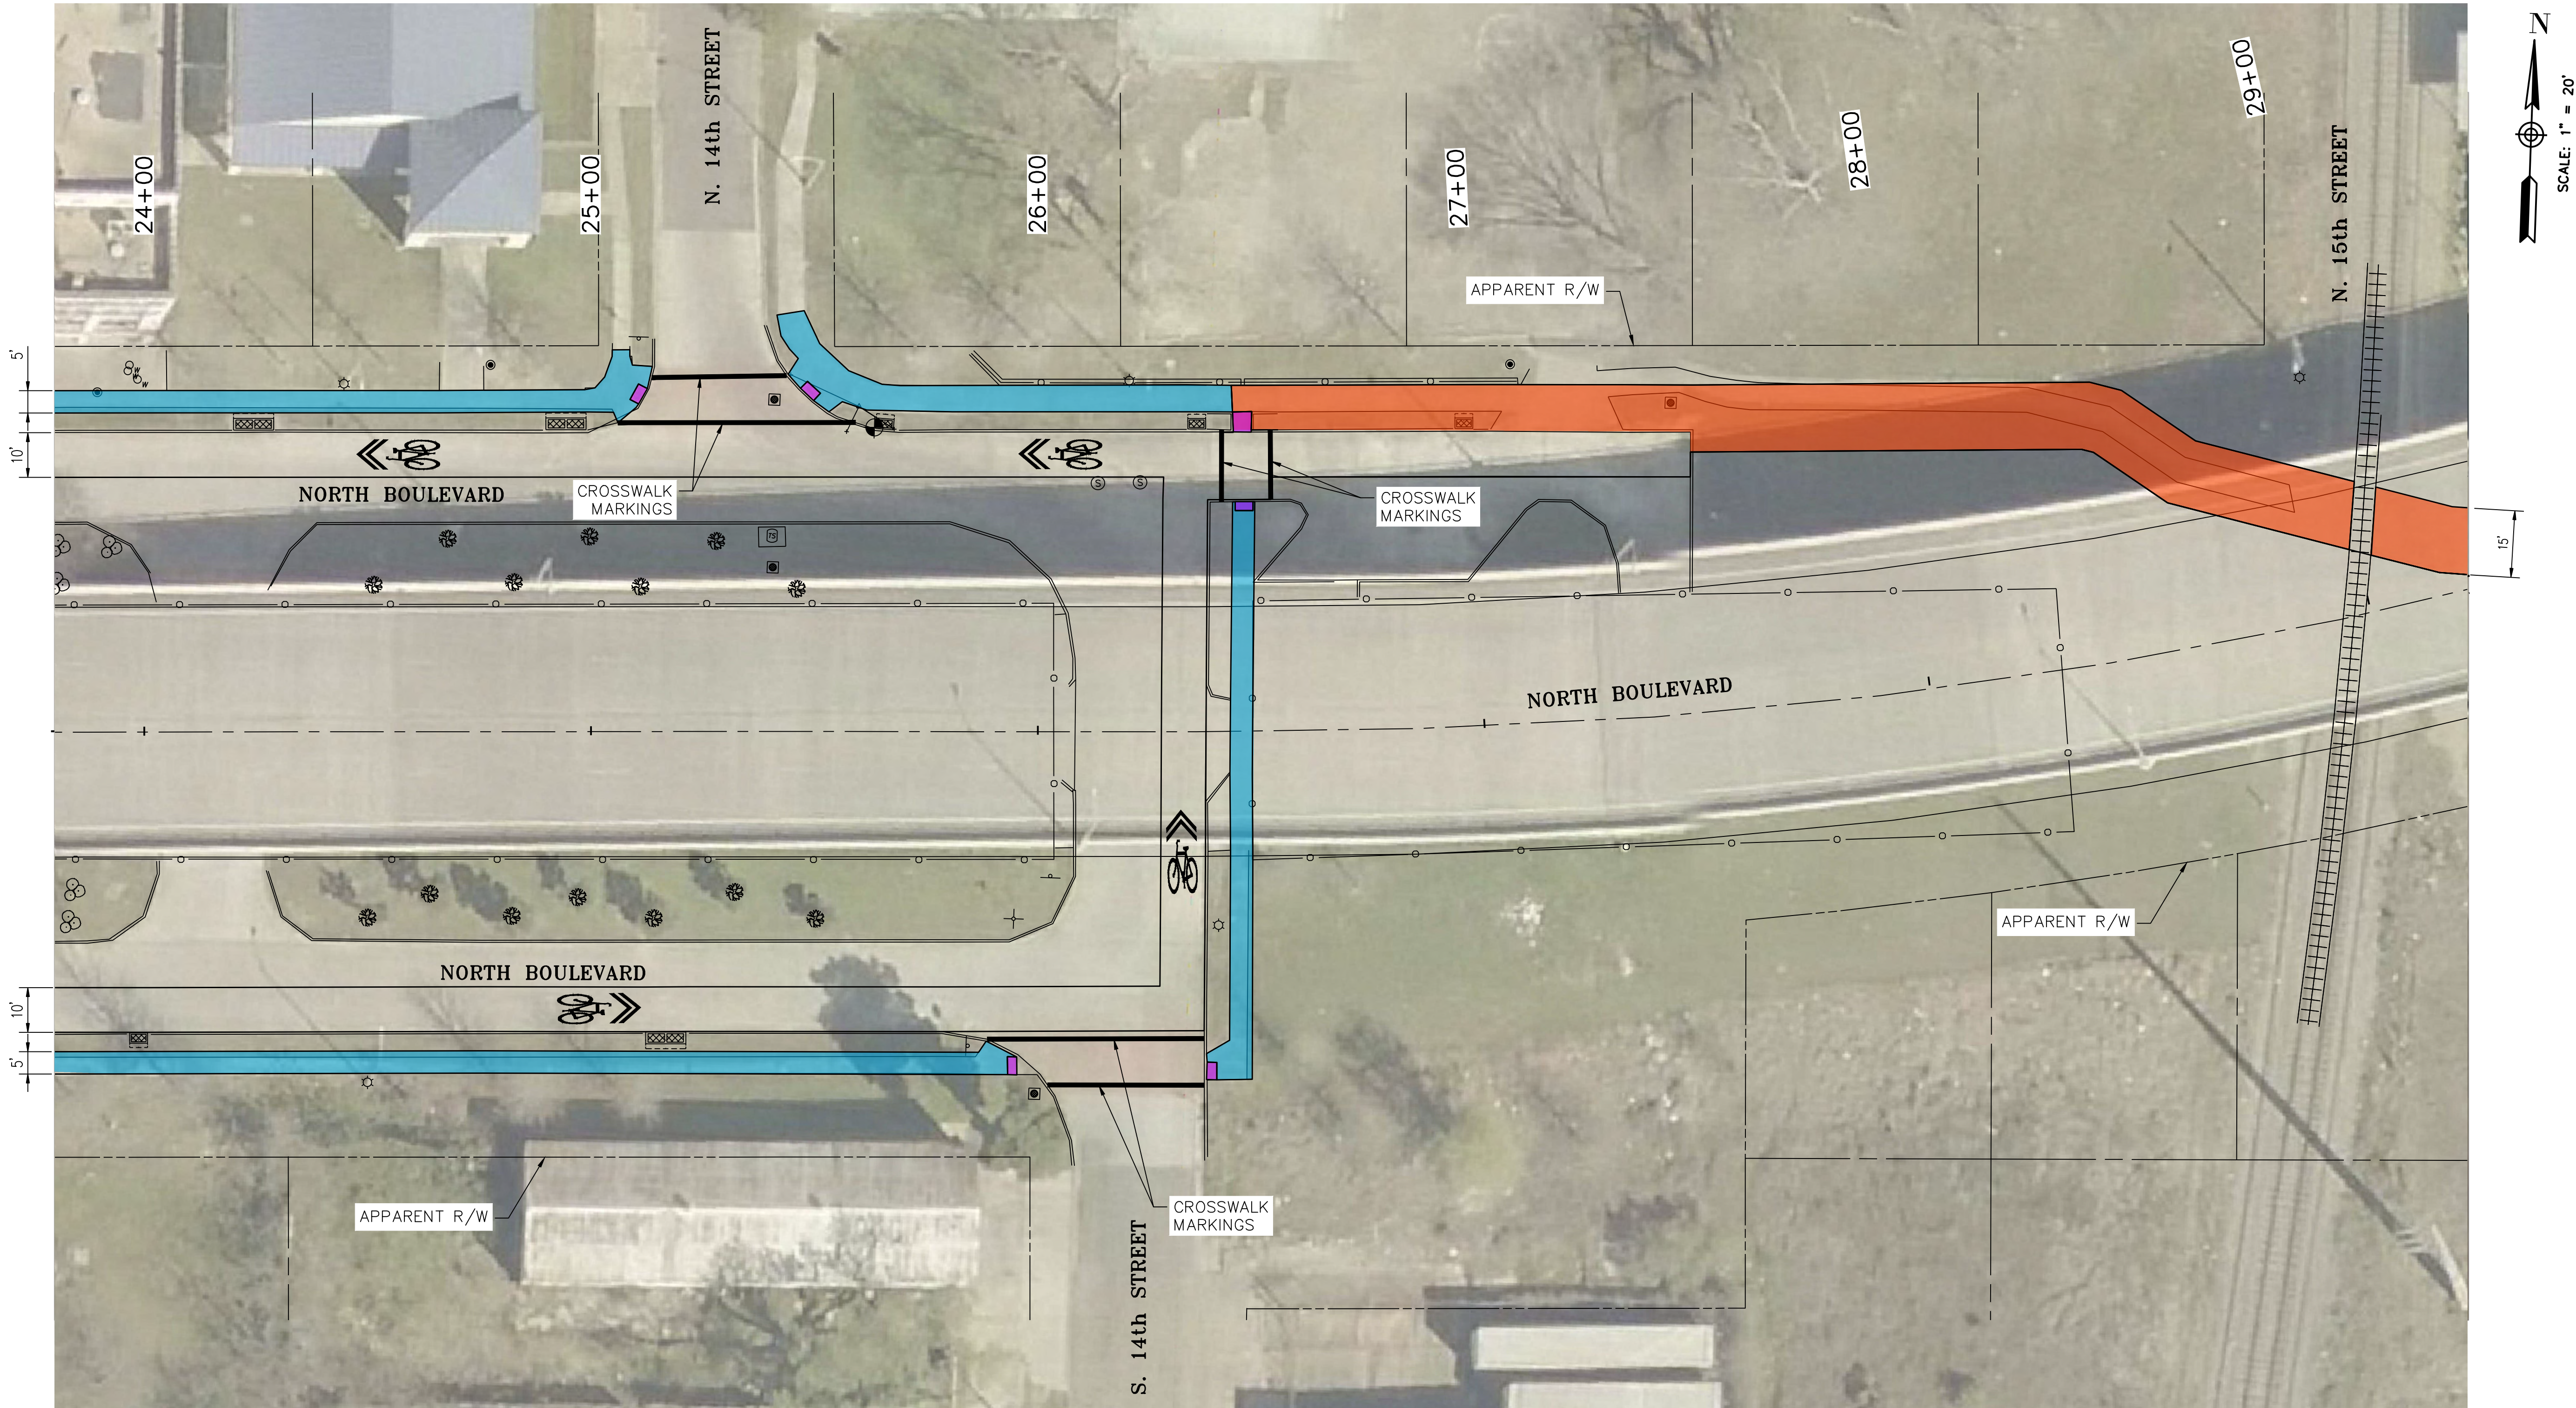

LEGEND

- SHARED LANE
- BICYCLE PATH
- SIDEWALK
- MULTIUSE PATH
- DRIVEWAY
- HANDICAP RAMP
- REMOVAL OF PAVEMENT
- BUS STOP

PRELIMINARY
NOT TO BE USED FOR
CONSTRUCTION,
BIDDING,
RECORDATION,
CONVEYANCE, SALES
OR AS THE BASIS FOR
THE ISSUANCE OF A
PERMIT.


**EVANS-GRAVES
ENGINEERS, INC**

ENGINEER: LISA A. BLANCHARD
LICENSE #: 32916
DATE: 10/11/2022



SHEET NUMBER		5	
DESIGNED		EAST BATON ROUGE PARISH	
CHECKED		20-EN-HC-0002	
DETAILED		N/A	
CHECKED		N/A	
DATE		N/A	
SHEET		N/A	
NO.		BY	
DATE		REVISION DESCRIPTION	
PLAN SHEET		NORTH BOULEVARD CORRIDOR ENHANCEMENT	
BR		EVANS-GRAVES ENGINEERS	

F:\00_PROJECTS\21-500\Sheet_Sets\Exhibits Design\Sheet - 6.dwg Dec 14, 2022 - 10:39am

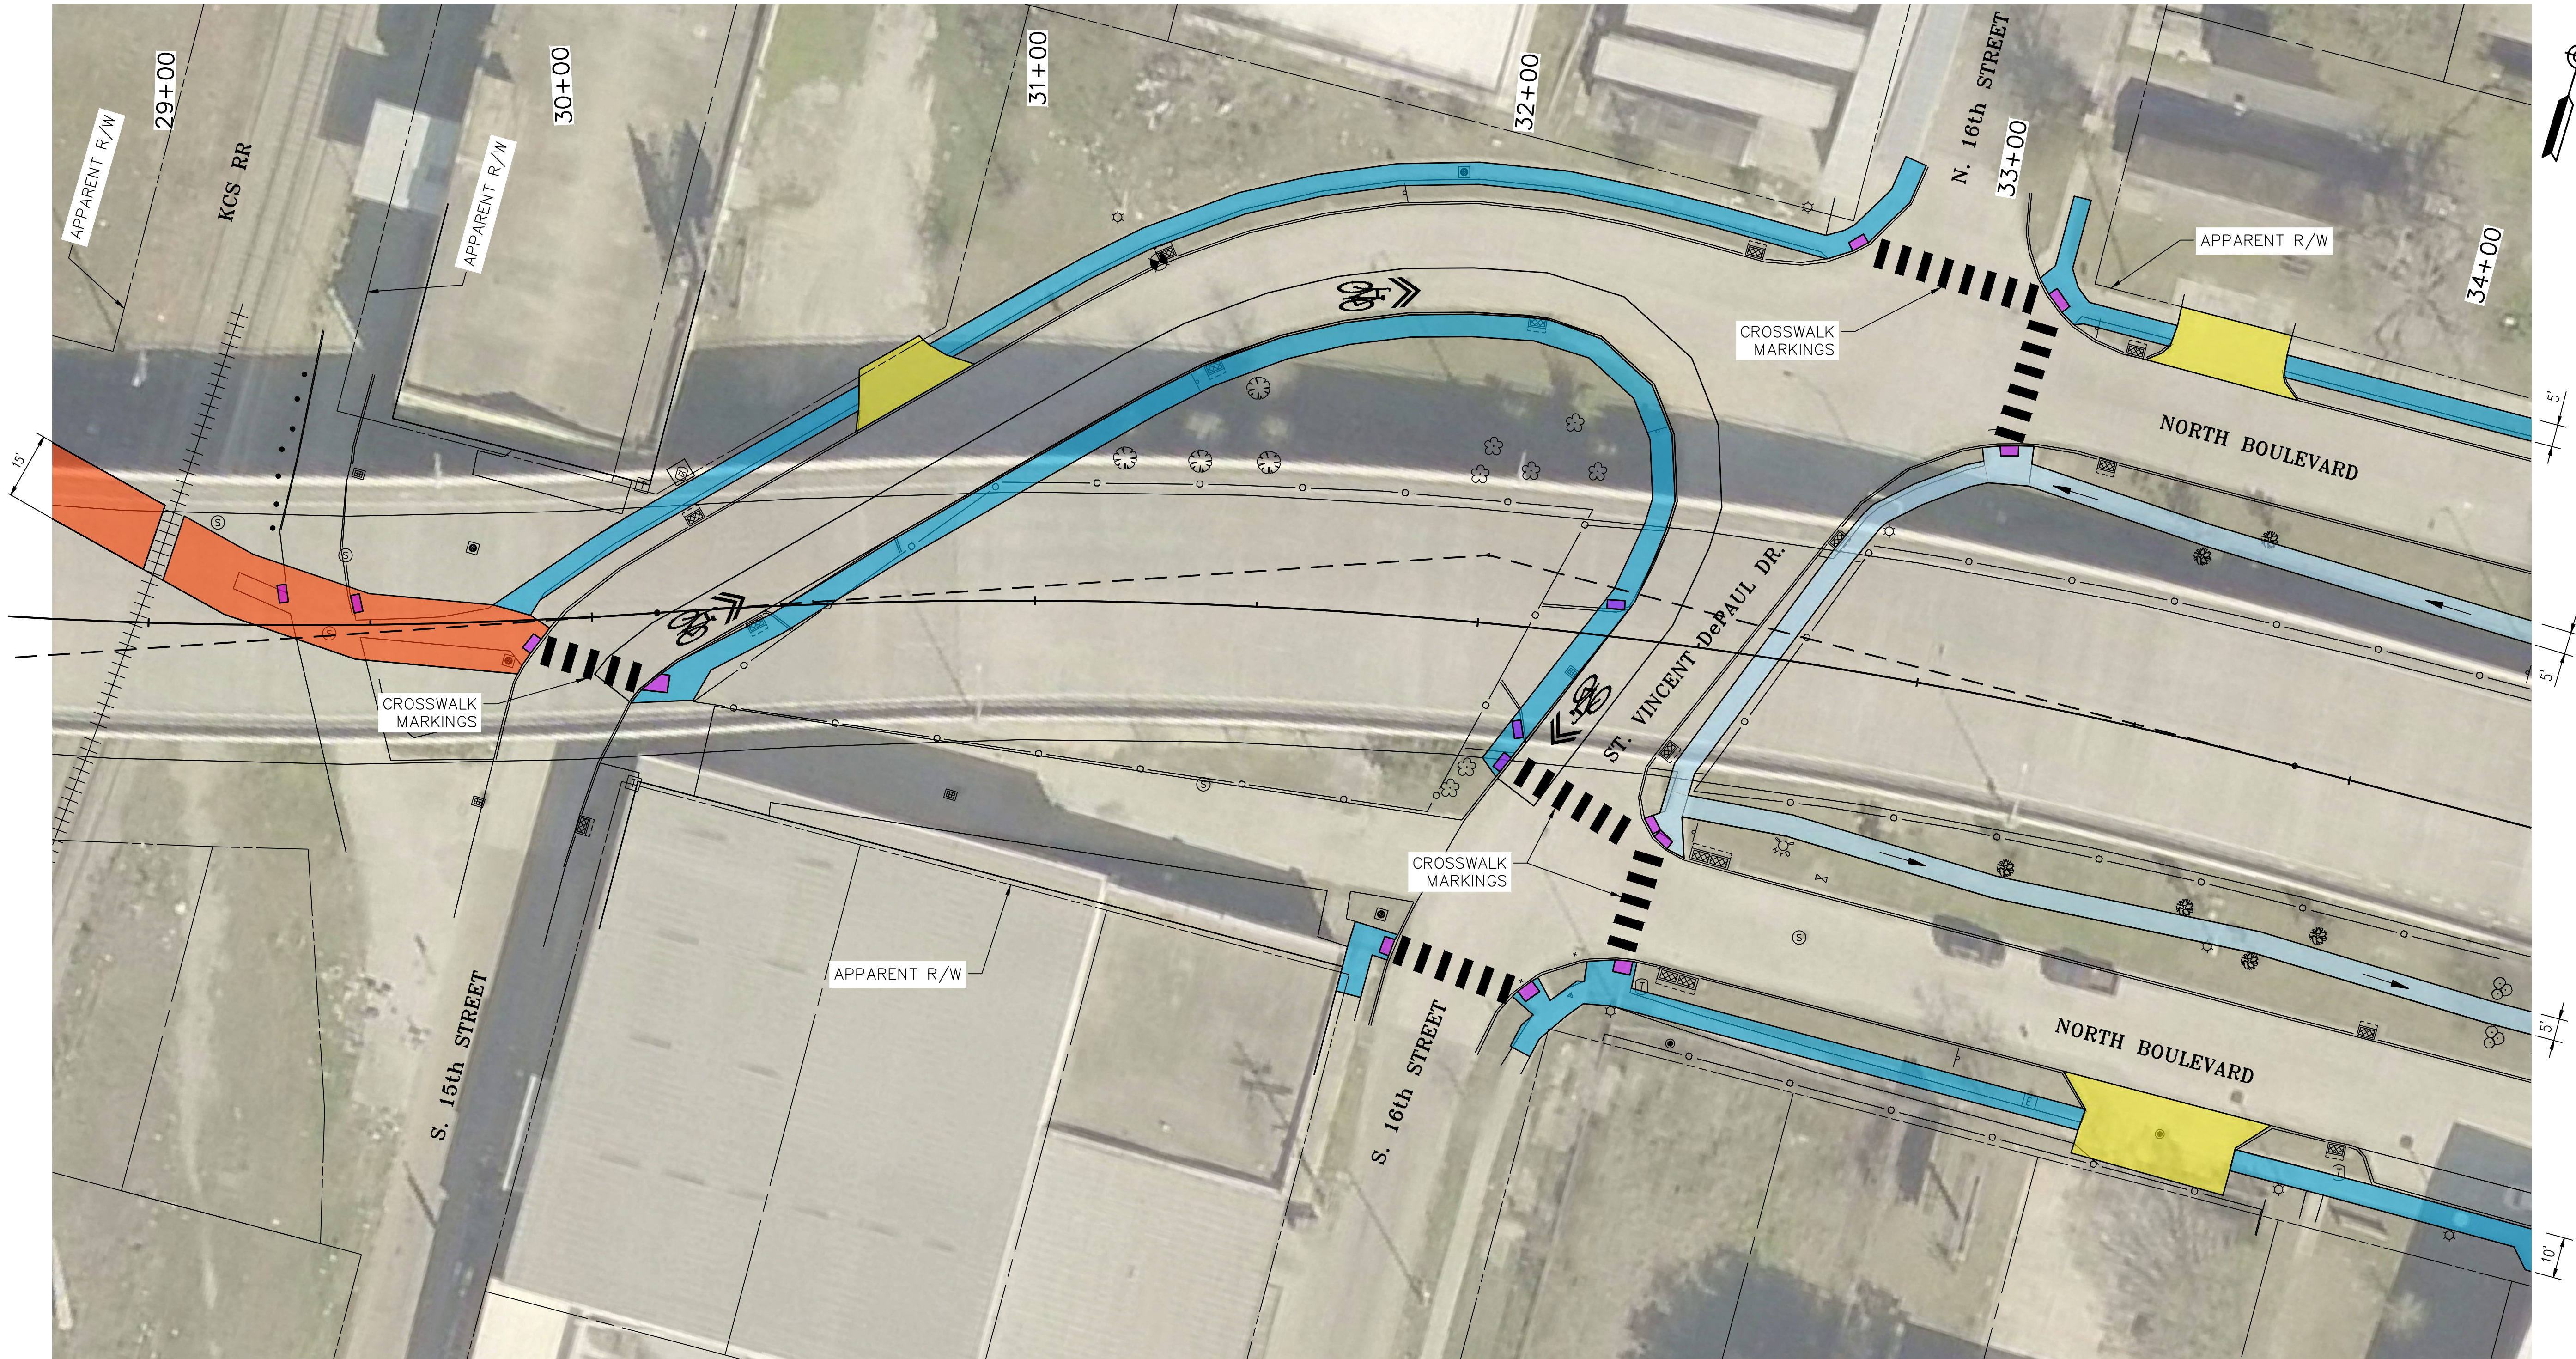

LEGEND

- SHARED LANE
- BICYCLE PATH
- SIDEWALK
- MULTIUSE PATH
- DRIVEWAY
- HANDICAP RAMP
- REMOVAL OF PAVEMENT
- BUS STOP


PRELIMINARY
NOT TO BE USED FOR
CONSTRUCTION,
BIDDING,
RECORDATION,
CONVEYANCE, SALES
OR AS THE BASIS FOR
THE ISSUANCE OF A
PERMIT.

**EVANS-GRAVES
ENGINEERS, INC**

ENGINEER: LISA A. BLANCHARD
LICENSE #: 32916
DATE: 10/11/2022



SHEET NUMBER		6	
DESIGNED		PARISH	EAST BATON ROUGE PARISH
CHECKED	DATE	CITY PROJECT	20-EN-HC-0002
DETAILED	DATE	STATE PROJECT	N/A
CHECKED	DATE		
NO.	DATE	REVISION DESCRIPTION	BY
PLAN SHEET			
NORTH BOULEVARD CORRIDOR ENHANCEMENT			
EVANS-GRAVES ENGINEERS			

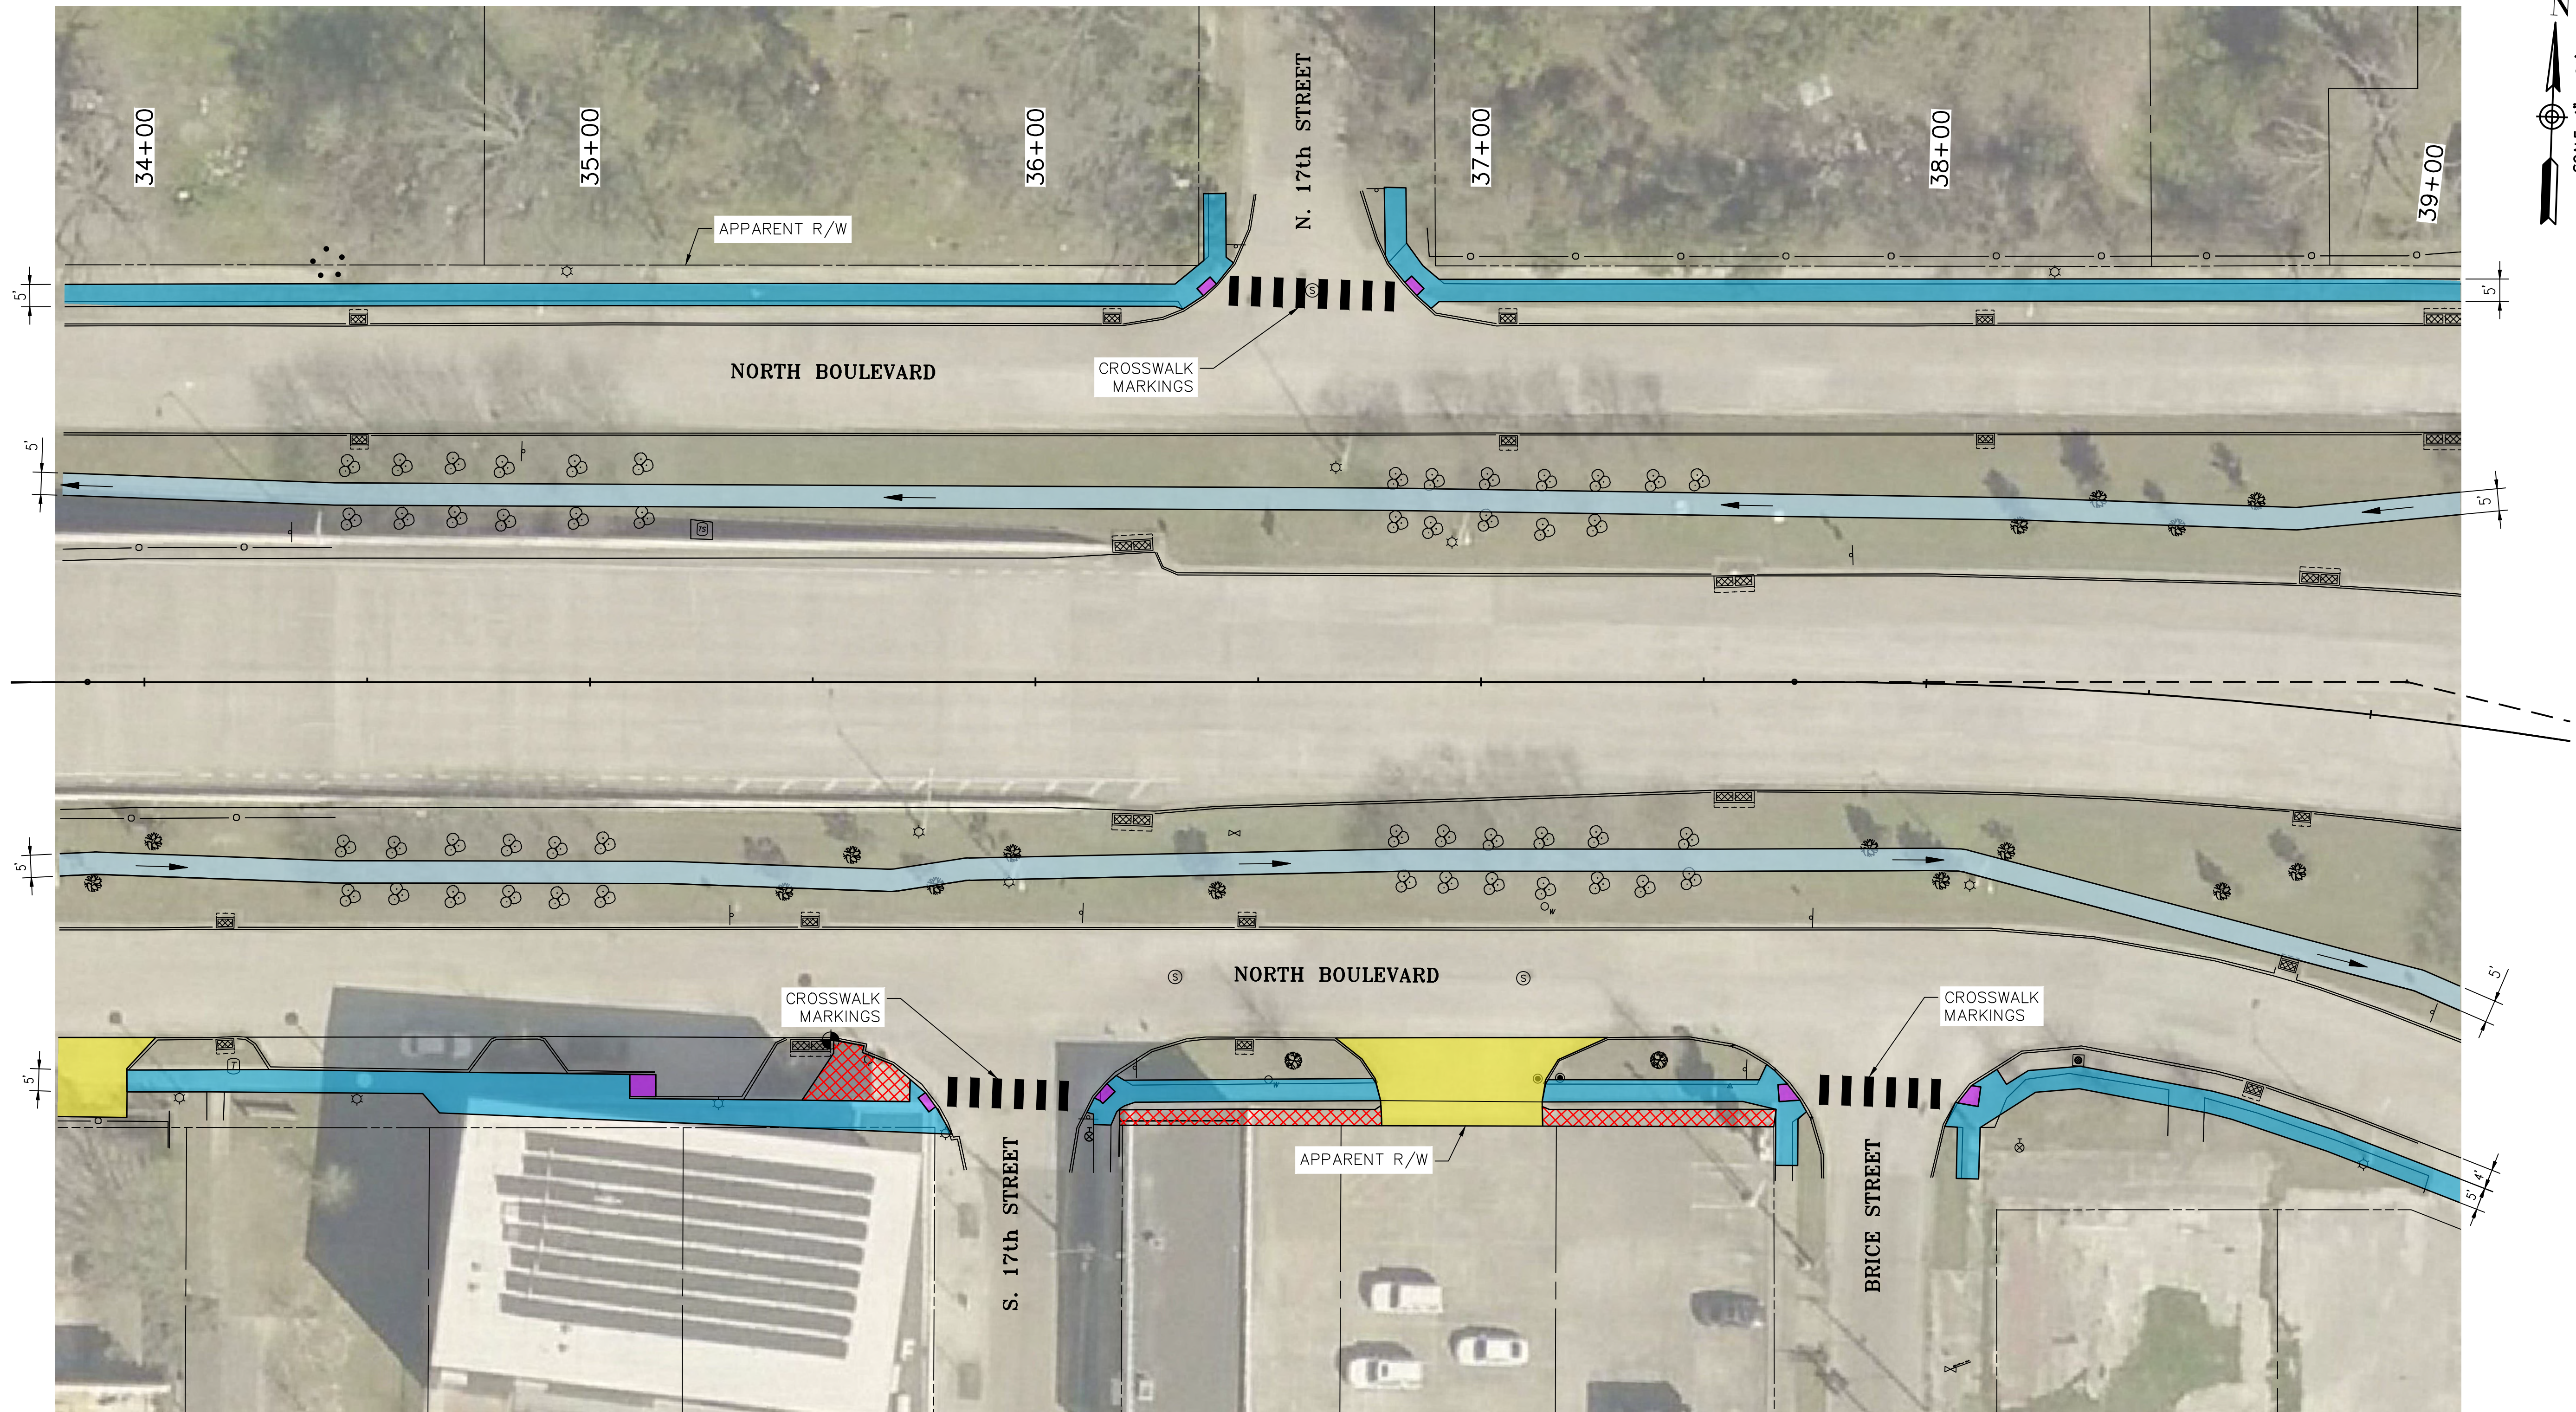


LEGEND

- | | |
|---------------------|--|
| SHARED LANE | |
| BICYCLE PATH | |
| SIDEWALK | |
| MULTIUSE PATH | |
| DRIVEWAY | |
| HANDICAP RAMP | |
| REMOVAL OF PAVEMENT | |
| BUS STOP | |


PRELIMINARY
NOT TO BE USED FOR
CONSTRUCTION,
BIDDING,
RECORDATION,
CONVEYANCE, SALES
OR AS THE BASIS FOR
THE ISSUANCE OF A
PERMIT.

**EVANS-GRAVES
ENGINEERS, INC.**

ENGINEER: LISA A. BLANCHARD
LICENSE #: 32916
DATE: 10/11/2022

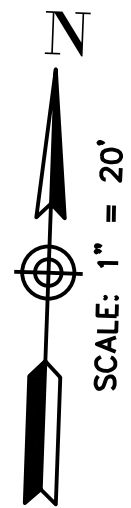

SHEET NUMBER		7	
DESIGNED		PARISH	EAST BATON ROUGE PARISH
CHECKED		CITY PROJECT	20-EN-HC-0002
DATE		STATE PROJECT	N/A
NO.	DATE	REVISION DESCRIPTION	BY
PLAN SHEET			
NORTH BOULEVARD CORRIDOR ENHANCEMENT			
EVANS-GRAVES ENGINEERS			

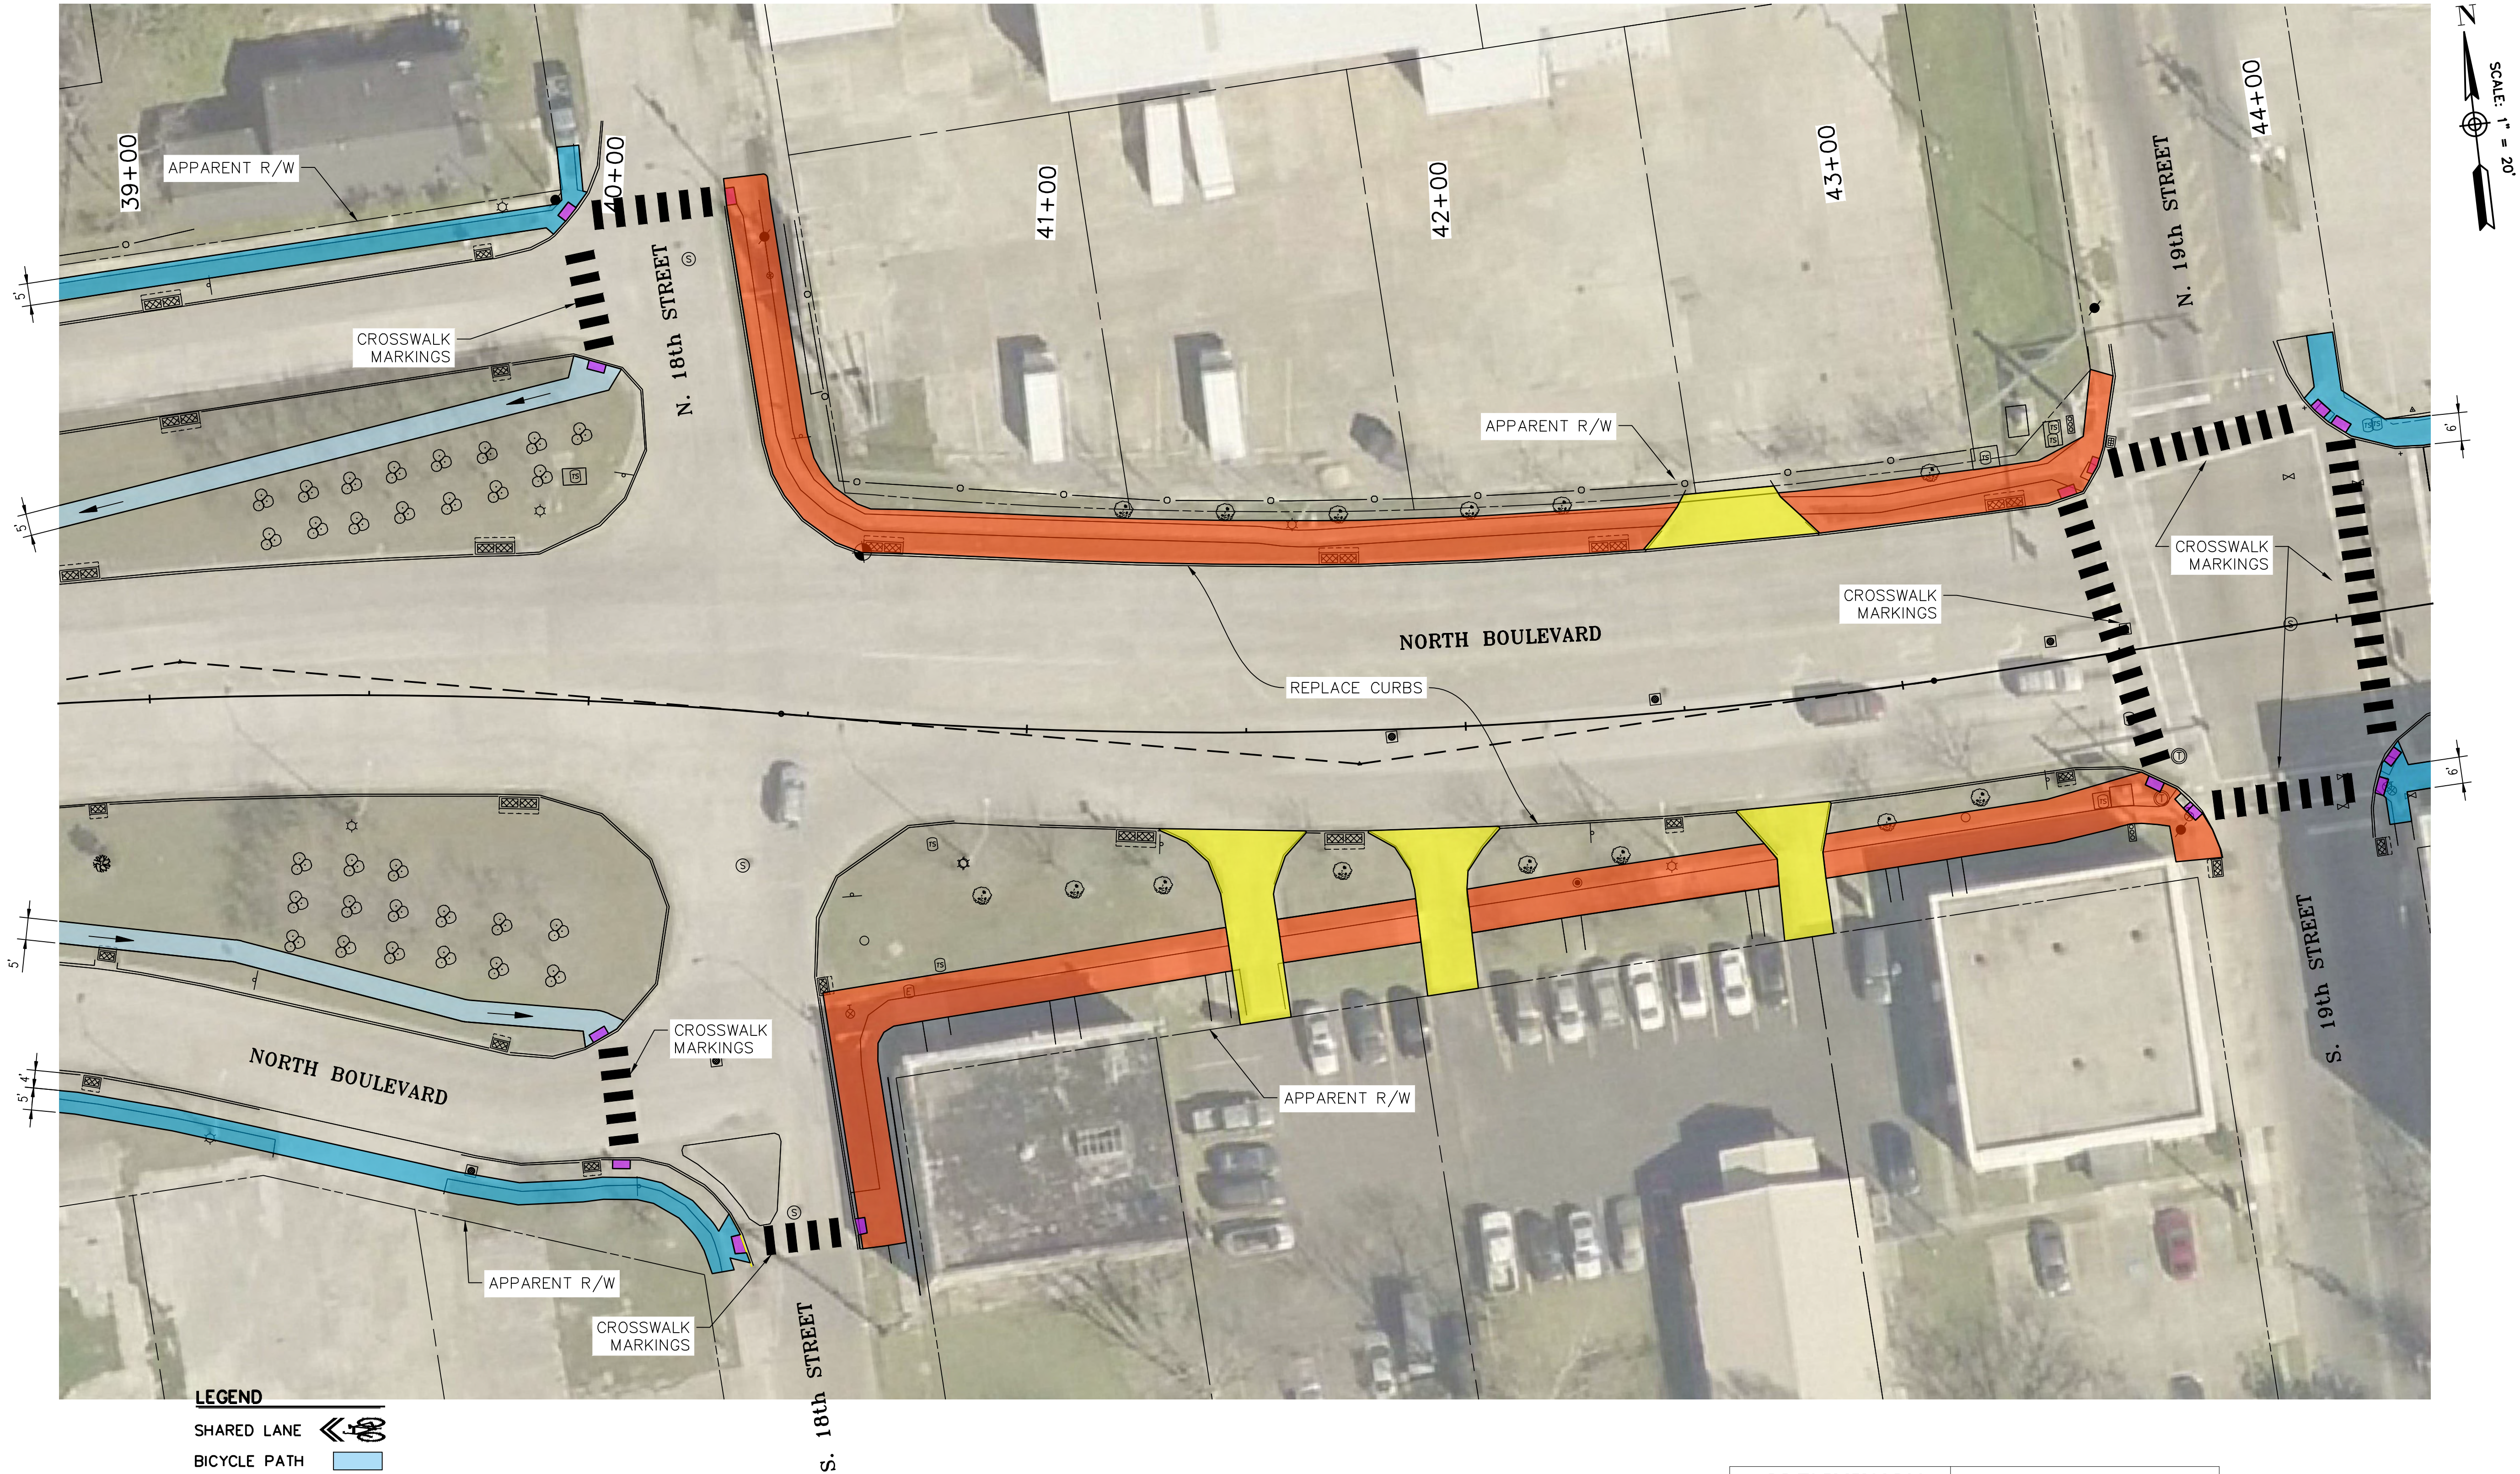

- LEGEND**
- SHARED LANE
 - BICYCLE PATH
 - SIDEWALK
 - MULTIUSE PATH
 - DRIVEWAY
 - HANDICAP RAMP
 - REMOVAL OF PAVEMENT
 - BUS STOP



PRELIMINARY
NOT TO BE USED FOR
CONSTRUCTION,
BIDDING,
RECORDATION,
CONVEYANCE, SALES
OR AS THE BASIS FOR
THE ISSUANCE OF A
PERMIT.

**EVANS-GRAVES
ENGINEERS, INC.**

ENGINEER: LISA A. BLANCHARD
LICENSE #: 32916
DATE: 10/11/2022



SHEET NUMBER		8	
DESIGNED		EAST BATON ROUGE PARISH	
CHECKED		20-EN-HC-0002	
DETAILED		N/A	
NO.		DATE	
REVISION DESCRIPTION		BY	
PLAN SHEET		NORTH BOULEVARD CORRIDOR ENHANCEMENT	
BR		EVANS-GRAVES ENGINEERS	

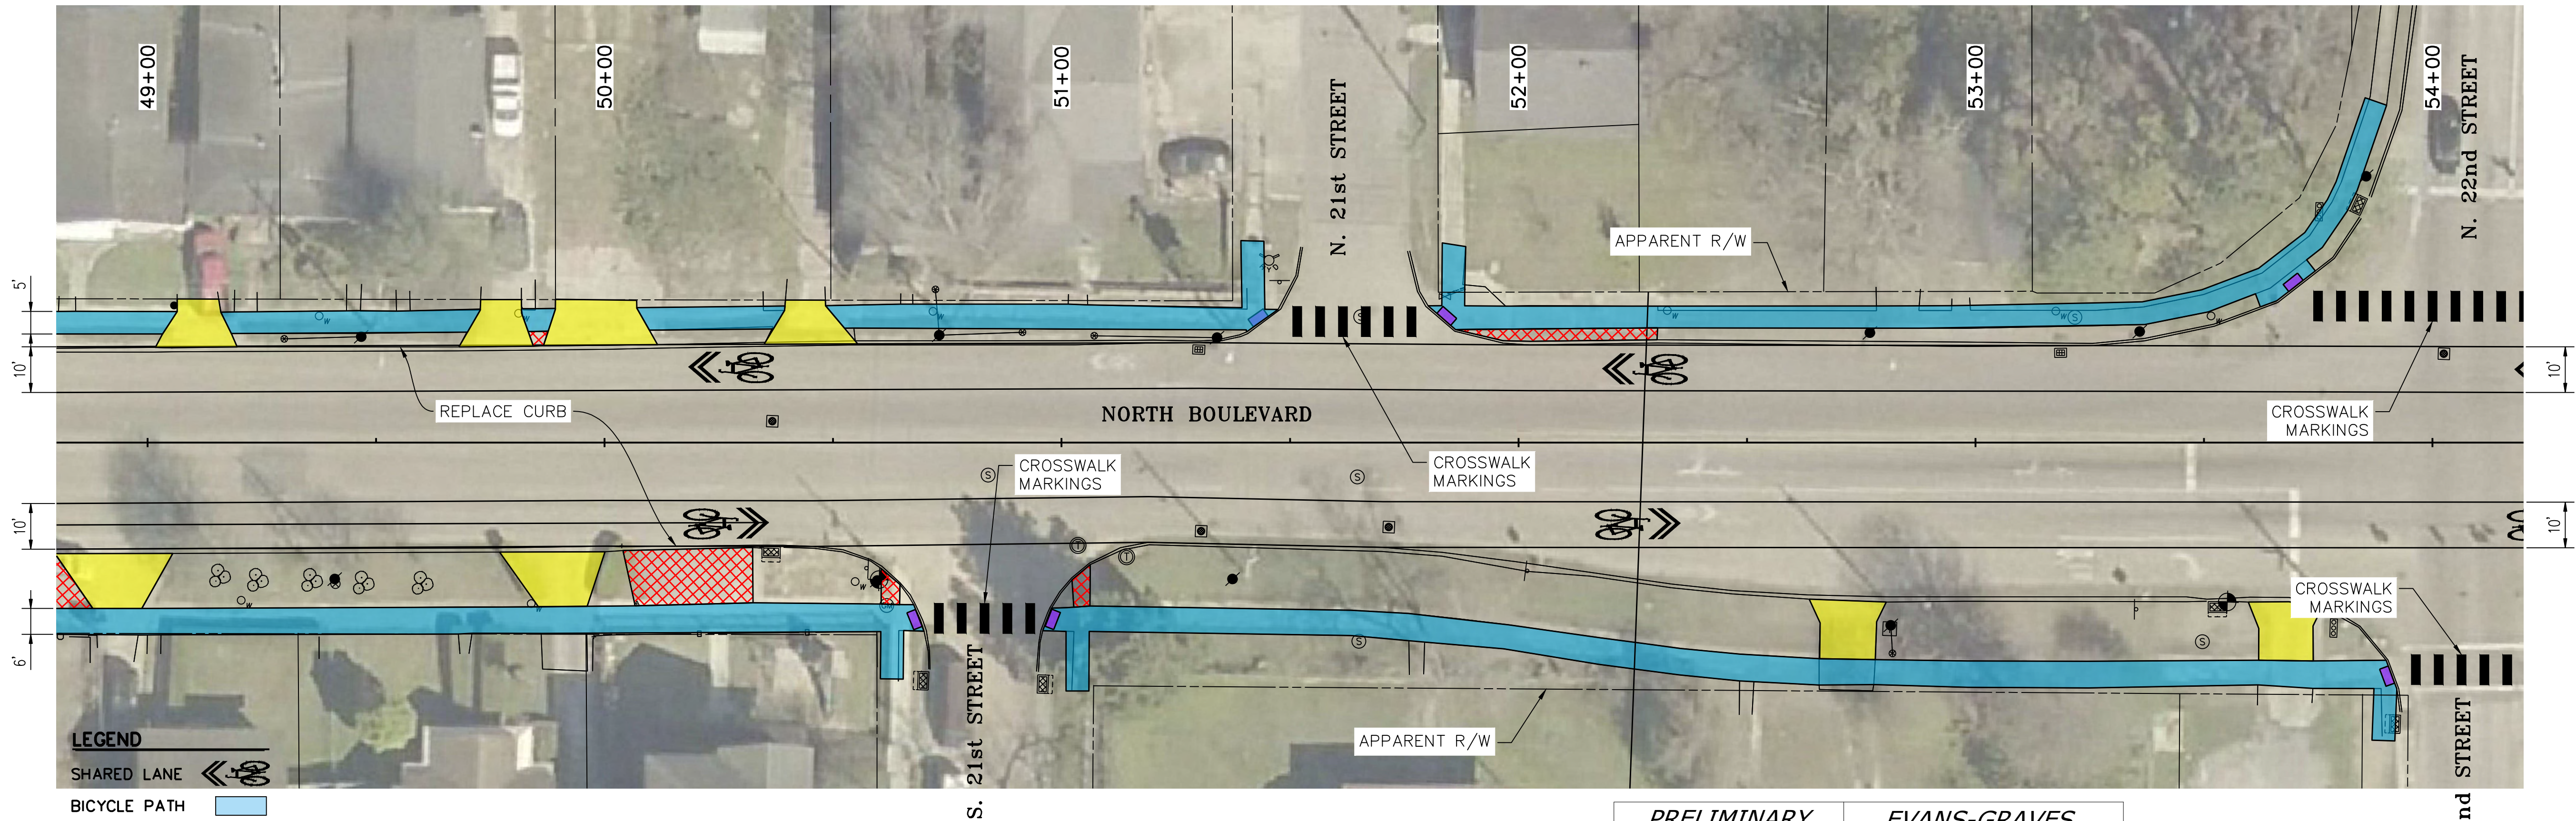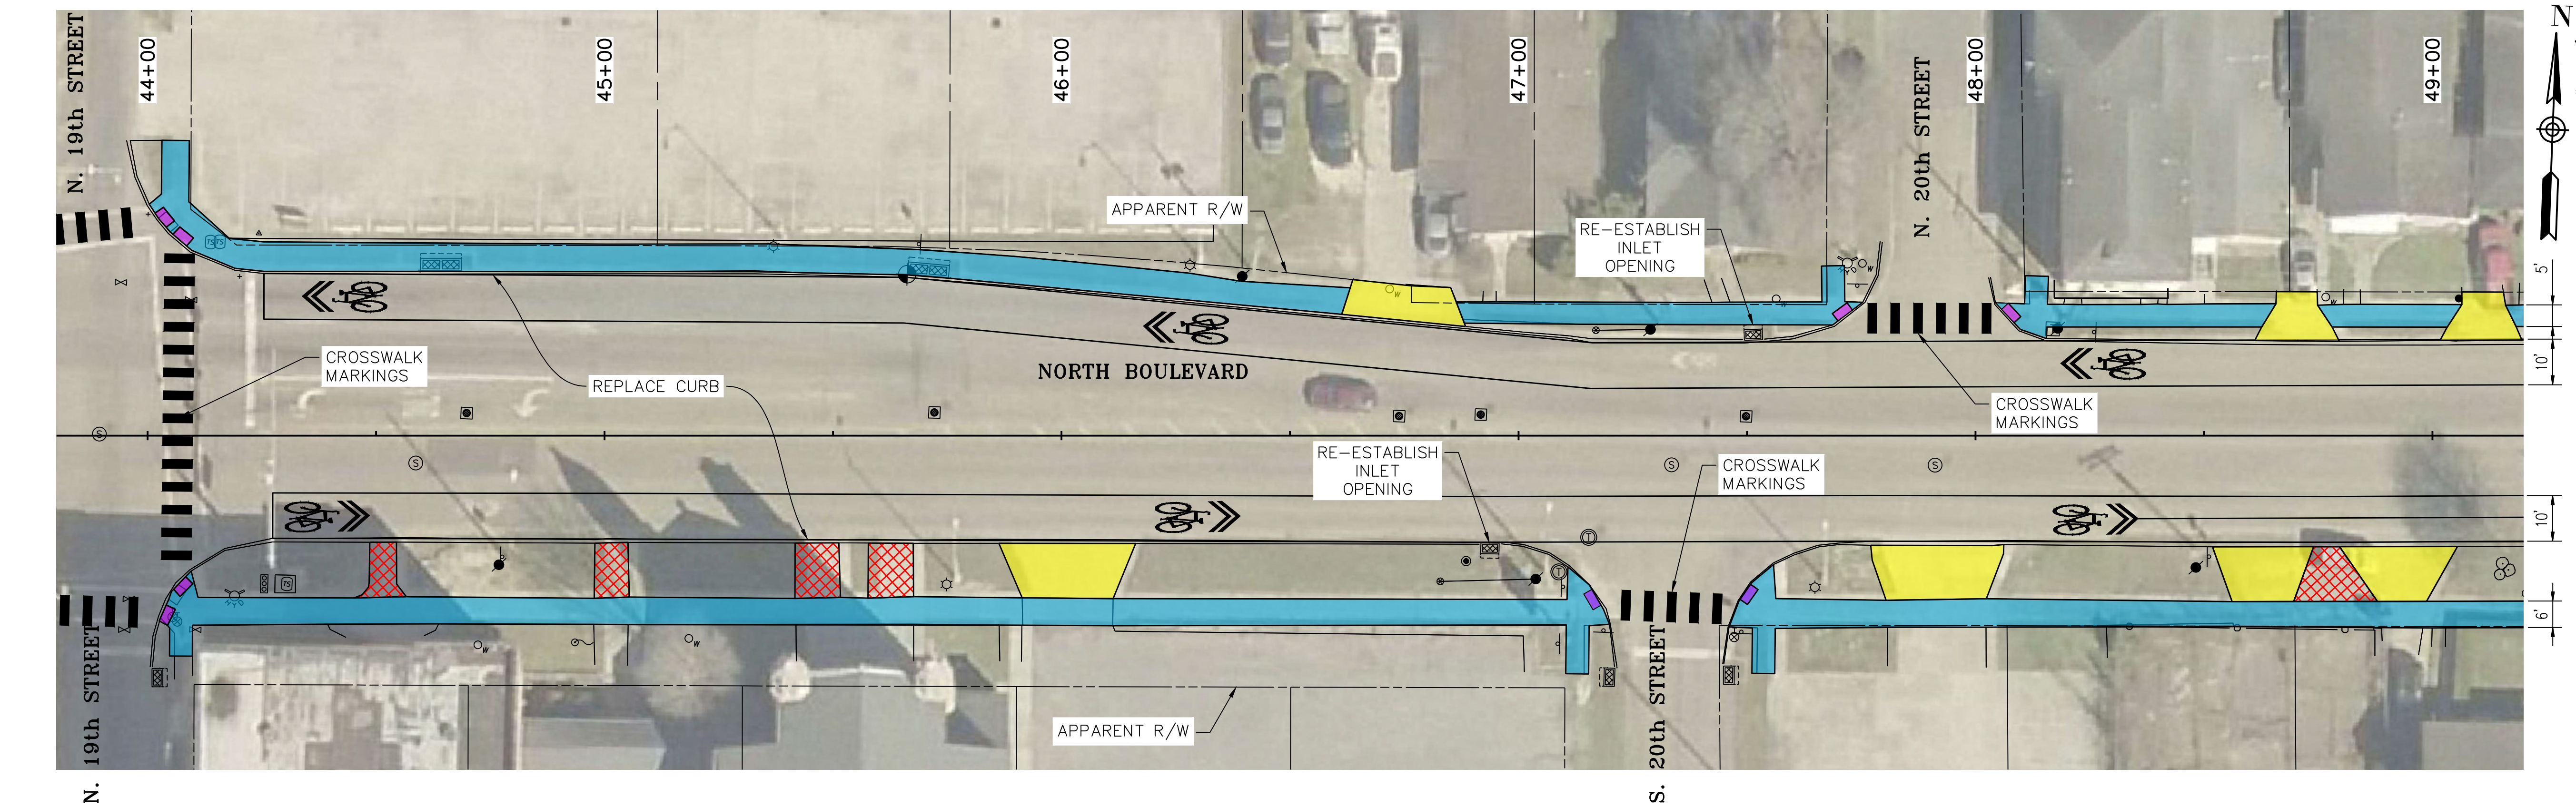

LEGEND

- SHARED LANE
- BICYCLE PATH
- SIDEWALK
- MULTIUSE PATH
- DRIVEWAY
- HANDICAP RAMP
- REMOVAL OF PAVEMENT
- BUS STOP


PRELIMINARY
NOT TO BE USED FOR
CONSTRUCTION,
BIDDING,
RECORDATION,
CONVEYANCE, SALES
OR AS THE BASIS FOR
THE ISSUANCE OF A
PERMIT.

EVANS-GRAVES
ENGINEERS, INC.

ENGINEER: LISA A. BLANCHARD
LICENSE #: 32916
DATE: 10/11/2022



SHEET NUMBER 9	
DESIGNED	PARISH EAST BATON ROUGE PARISH
CHECKED	CITY PROJECT 20-EN-HC-0002
DATE	STATE PROJECT N/A
NO.	REVISION DESCRIPTION
DATE	BY
PLAN SHEET	
NORTH BOULEVARD CORRIDOR ENHANCEMENT	
EVANS-GRAVES ENGINEERS	

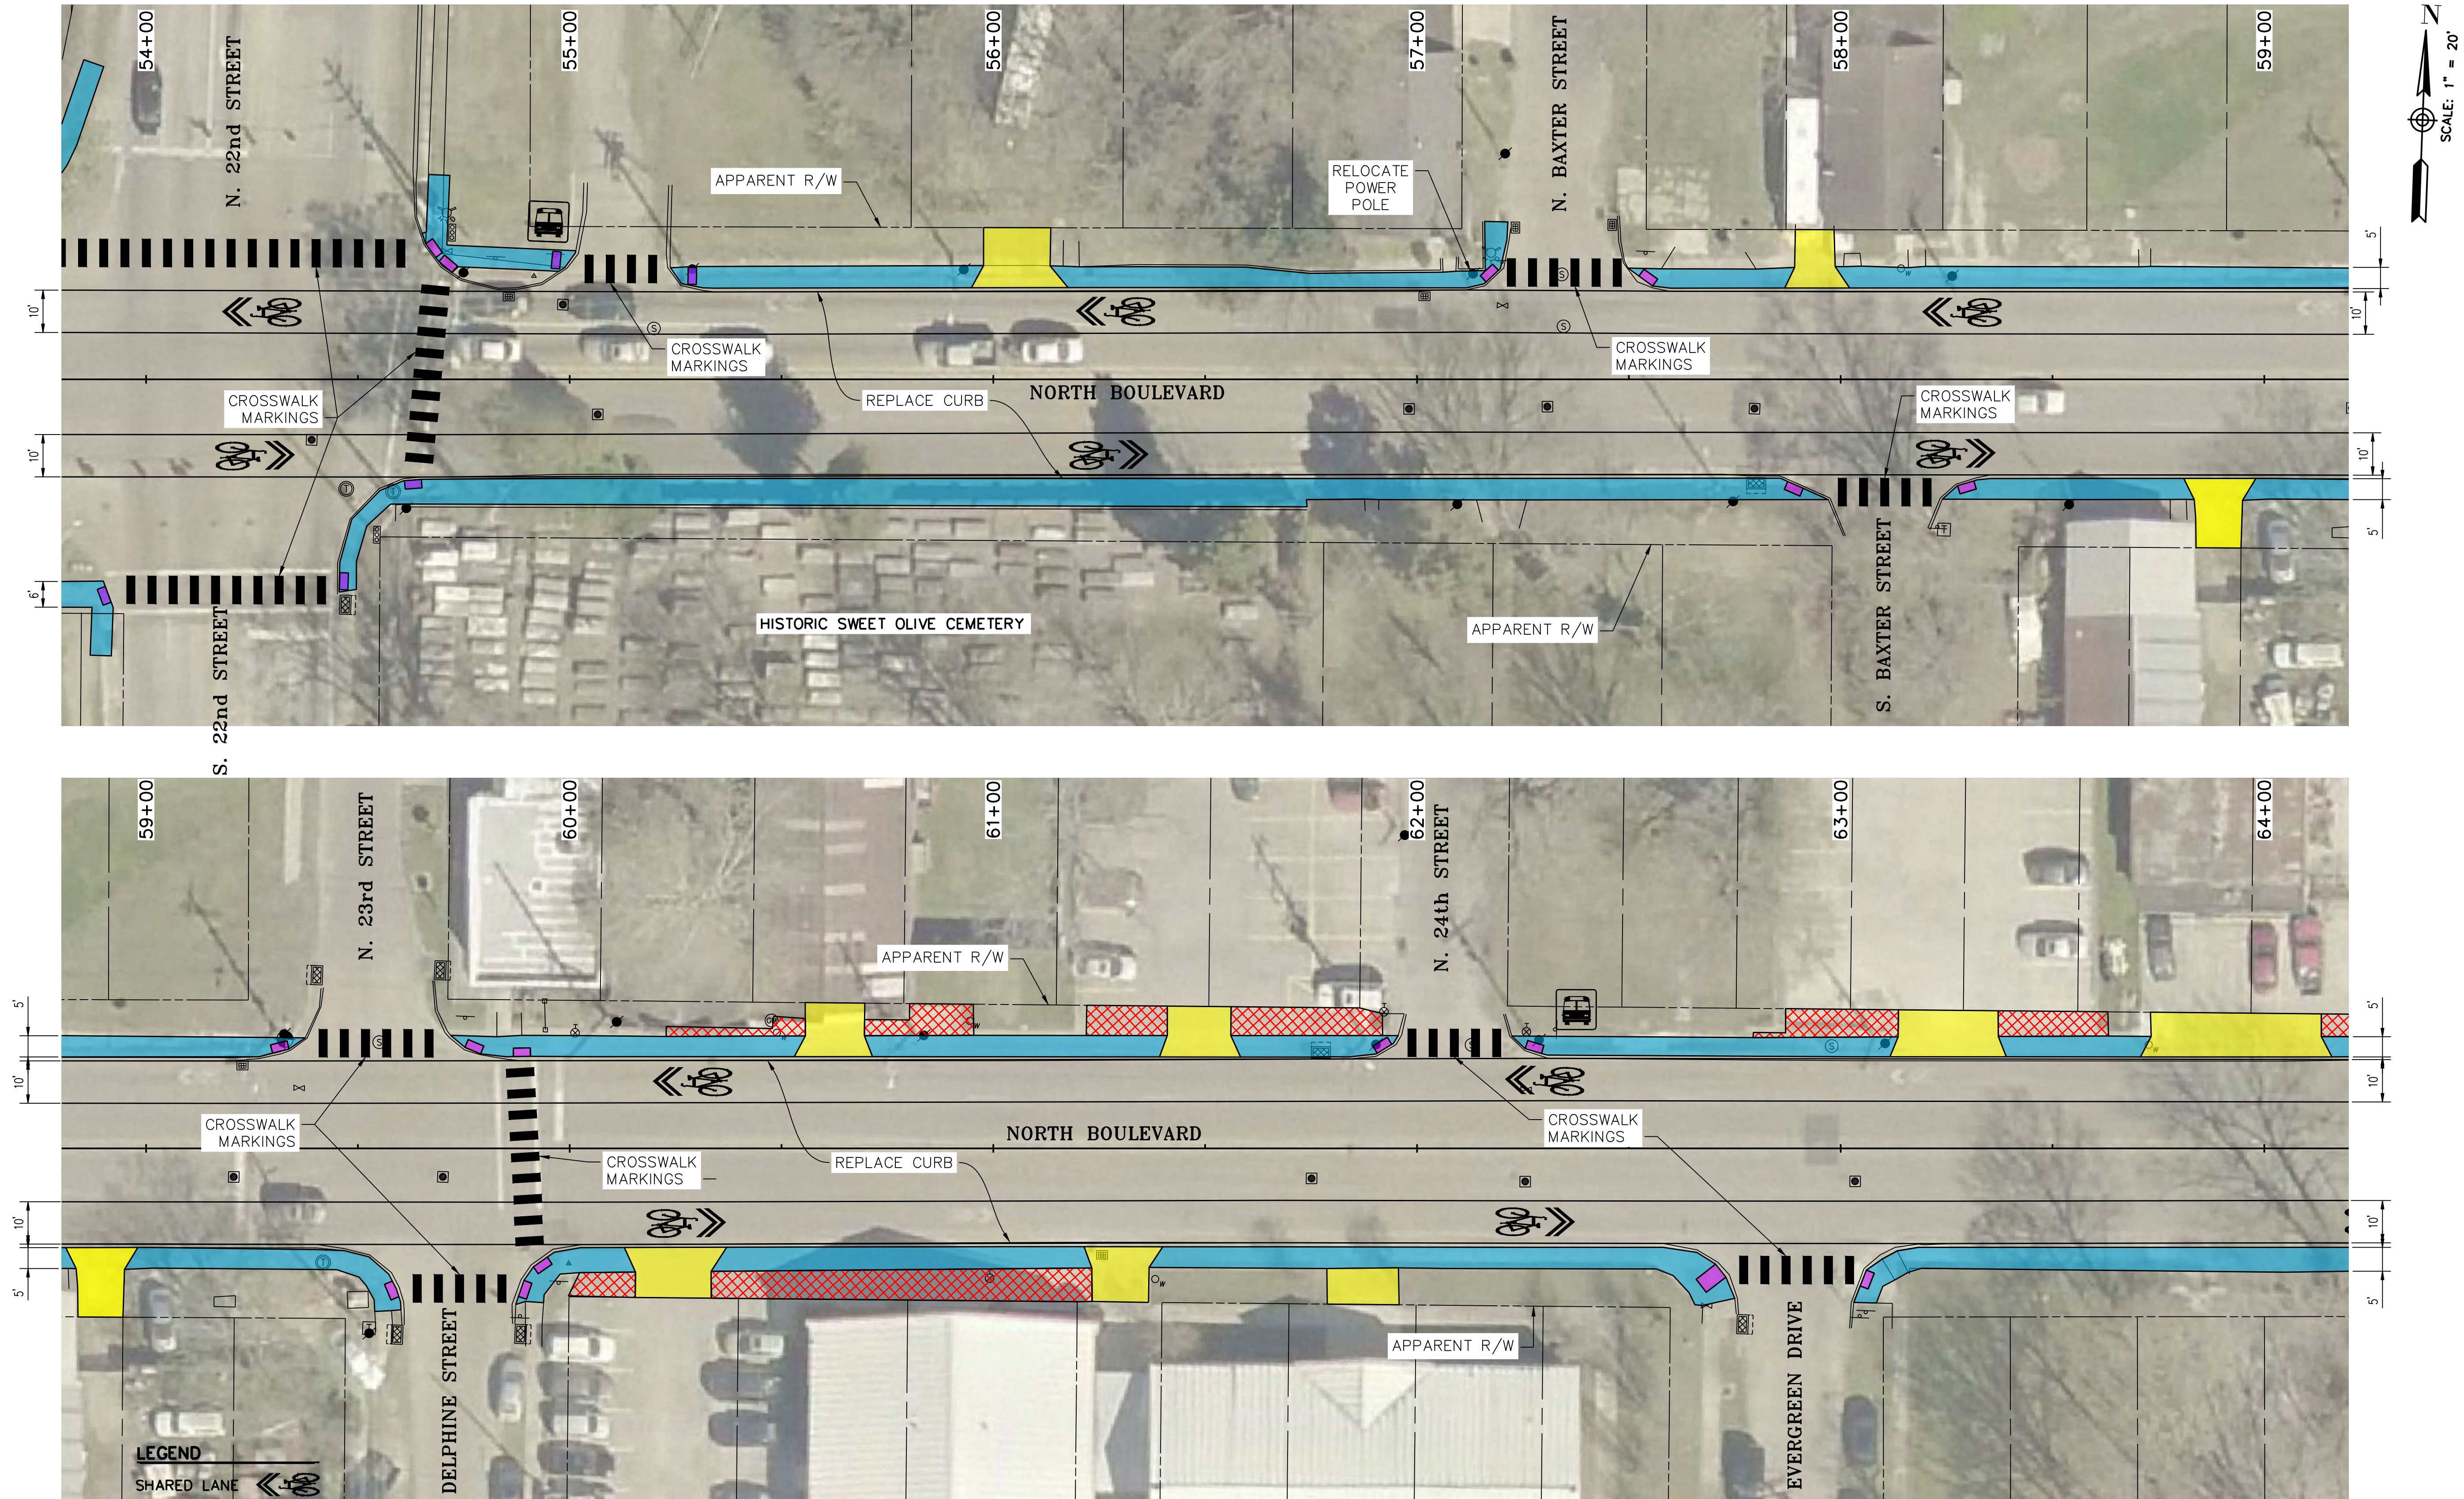

LEGEND

- SHARED LANE
- BICYCLE PATH
- SIDEWALK
- MULTIUSE PATH
- DRIVEWAY
- HANDICAP RAMP
- REMOVAL OF PAVEMENT
- BUS STOP

PRELIMINARY
NOT TO BE USED FOR
CONSTRUCTION,
BIDDING,
RECORDATION,
CONVEYANCE, SALES
OR AS THE BASIS FOR
THE ISSUANCE OF A
PERMIT.



EVANS-GRAVES
ENGINEERS, INC

ENGINEER: LISA A. BLANCHARD
LICENSE #: 32916
DATE: 10/11/2022



SHEET NUMBER 10	
DESIGNED	CITY PROJECT
CHECKED	20-EN-HC-0002
DATE	STATE PROJECT
NO.	REVISION DESCRIPTION
DATE	BY
PLAN SHEET	
NORTH BOULEVARD CORRIDOR ENHANCEMENT	
EVANS-GRAVES ENGINEERS	
MAYBR	
EAST BATON ROUGE PARISH	
20-EN-HC-0002	
N/A	

F:\00_PROJECTS\21-500\Sheet_Sets\Exhibits Design\Sheet - 11.dwg Dec 14, 2022 - 10:19am

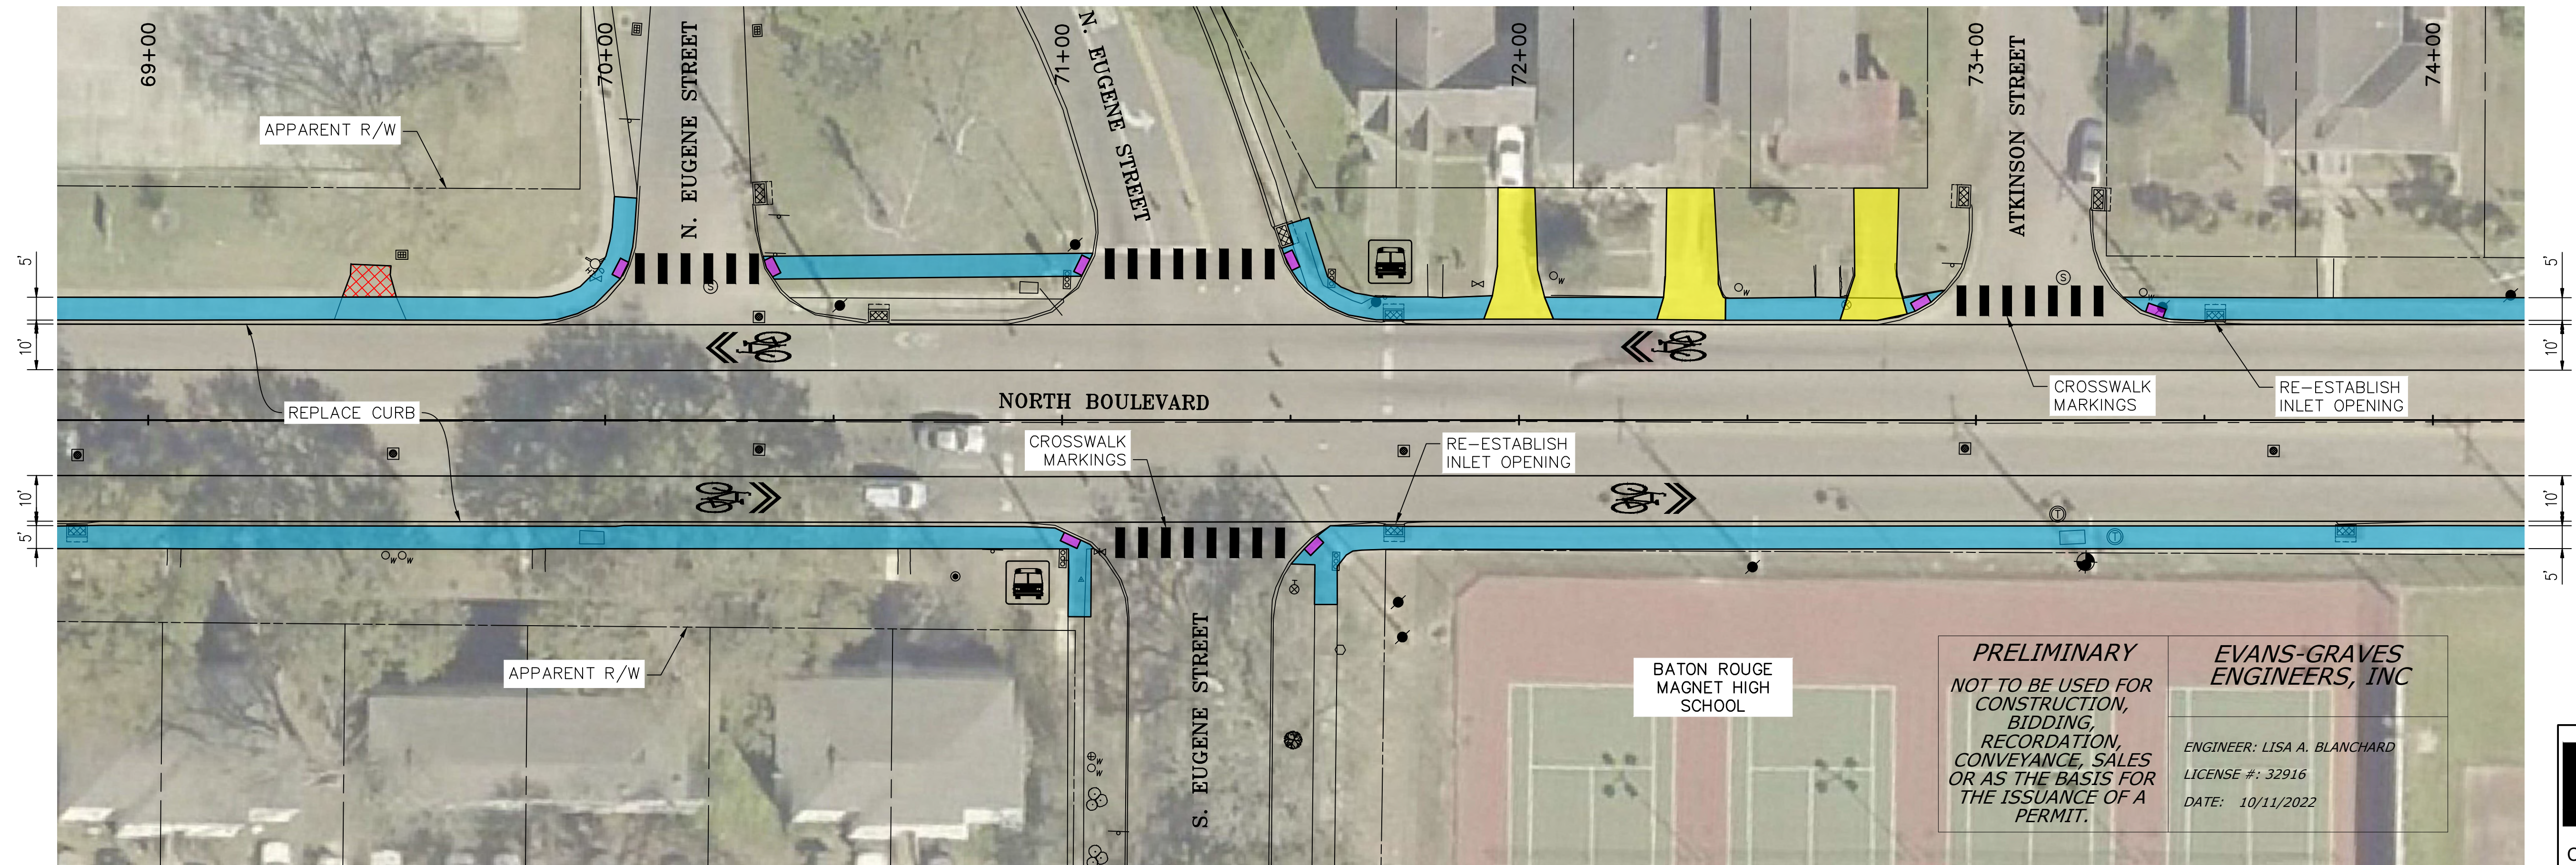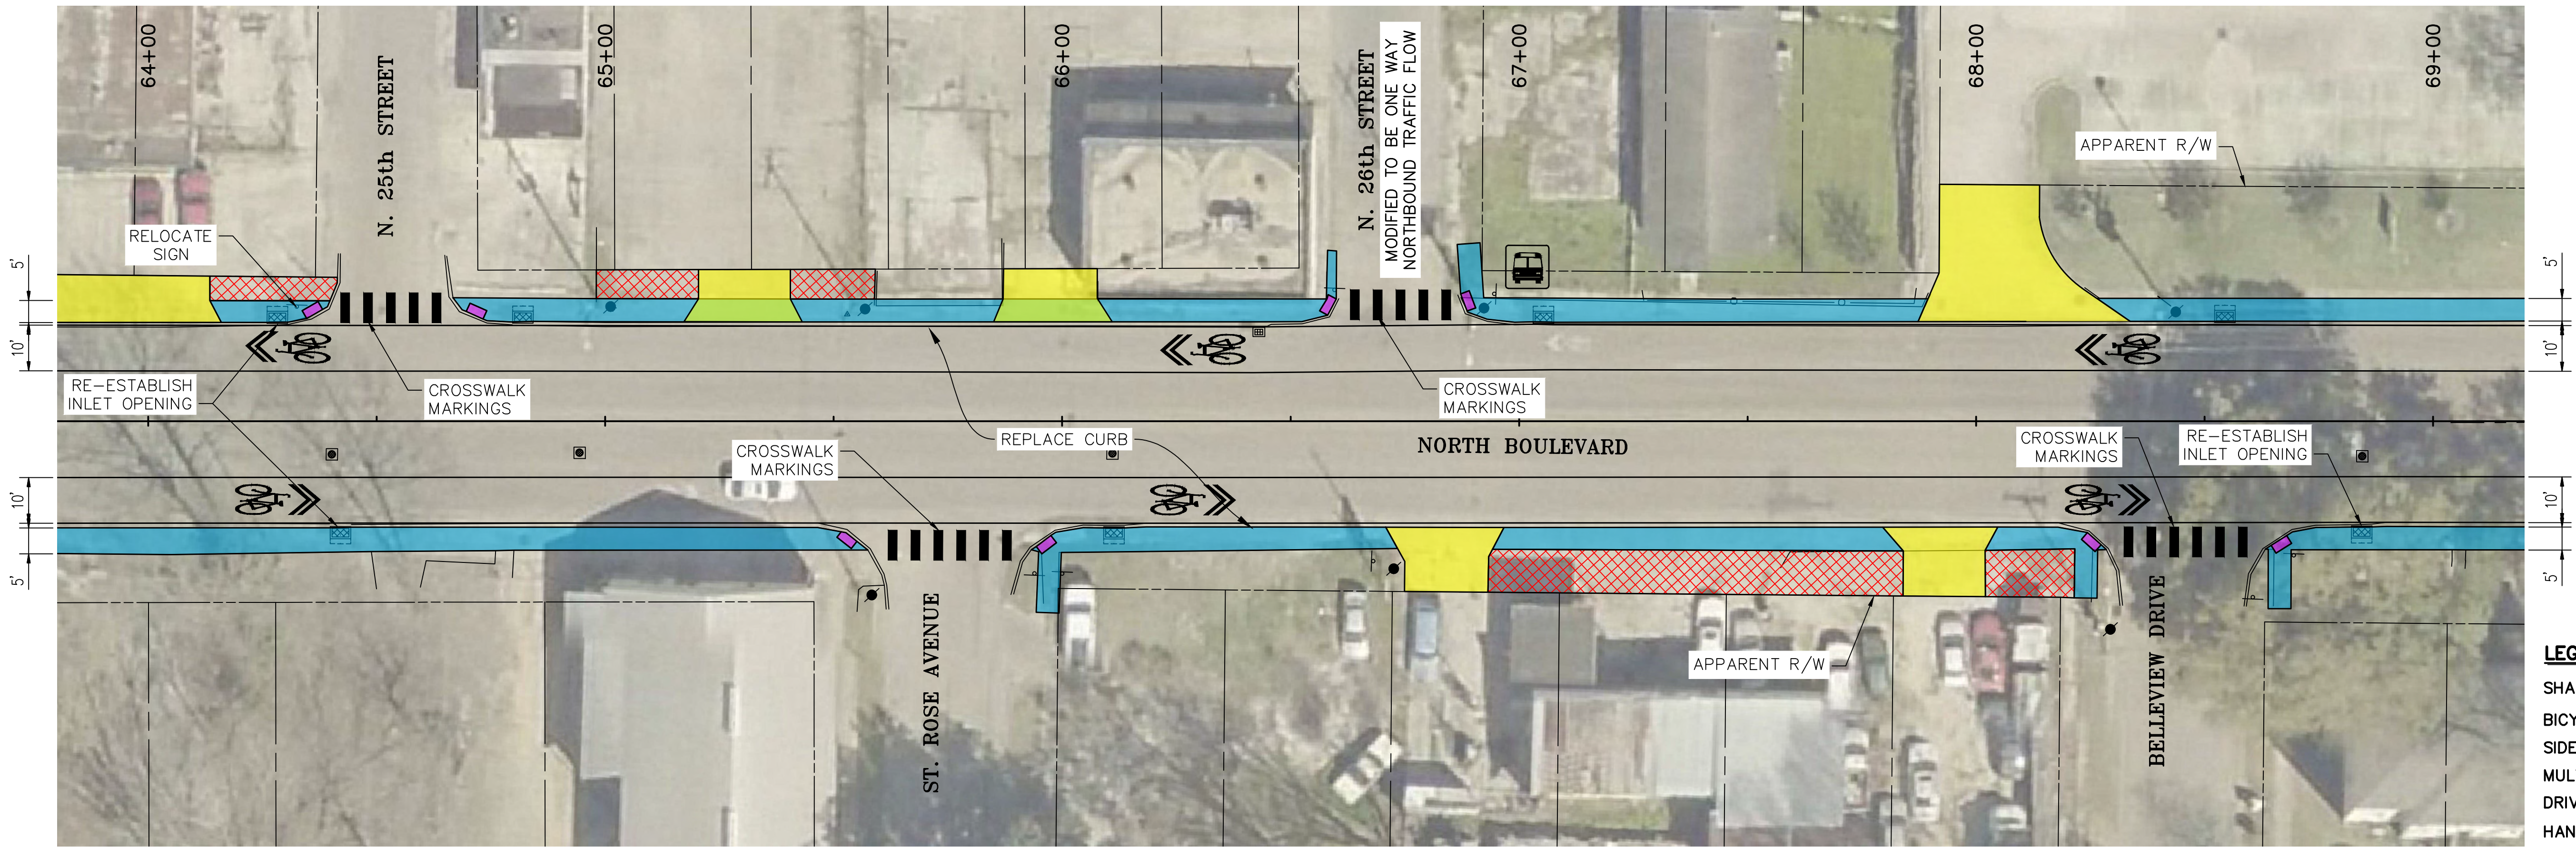

BATON ROUGE
MAGNET HIGH
SCHOOL



PRELIMINARY
NOT TO BE USED FOR
CONSTRUCTION,
BIDDING,
RECORDATION,
CONVEYANCE, SALES
OR AS THE BASIS FOR
THE ISSUANCE OF A
PERMIT.

**EVANS-GRAVES
ENGINEERS, INC**

ENGINEER: LISA A. BLANCHARD
LICENSE #: 32916
DATE: 10/11/2022



SHEET NUMBER		11	
PARISH		EAST BATON ROUGE PARISH	
CITY PROJECT		20-EN-HC-0002	
STATE PROJECT		N/A	
DESIGNED	CHECKED	DATE	SHEET
REVISION DESCRIPTION		NO.	DATE
PLAN SHEET		NORTH BOULEVARD CORRIDOR ENHANCEMENT	
EVANS-GRAVES ENGINEERS		CITY OF BATON ROUGE PARISH OF EAST BATON ROUGE	

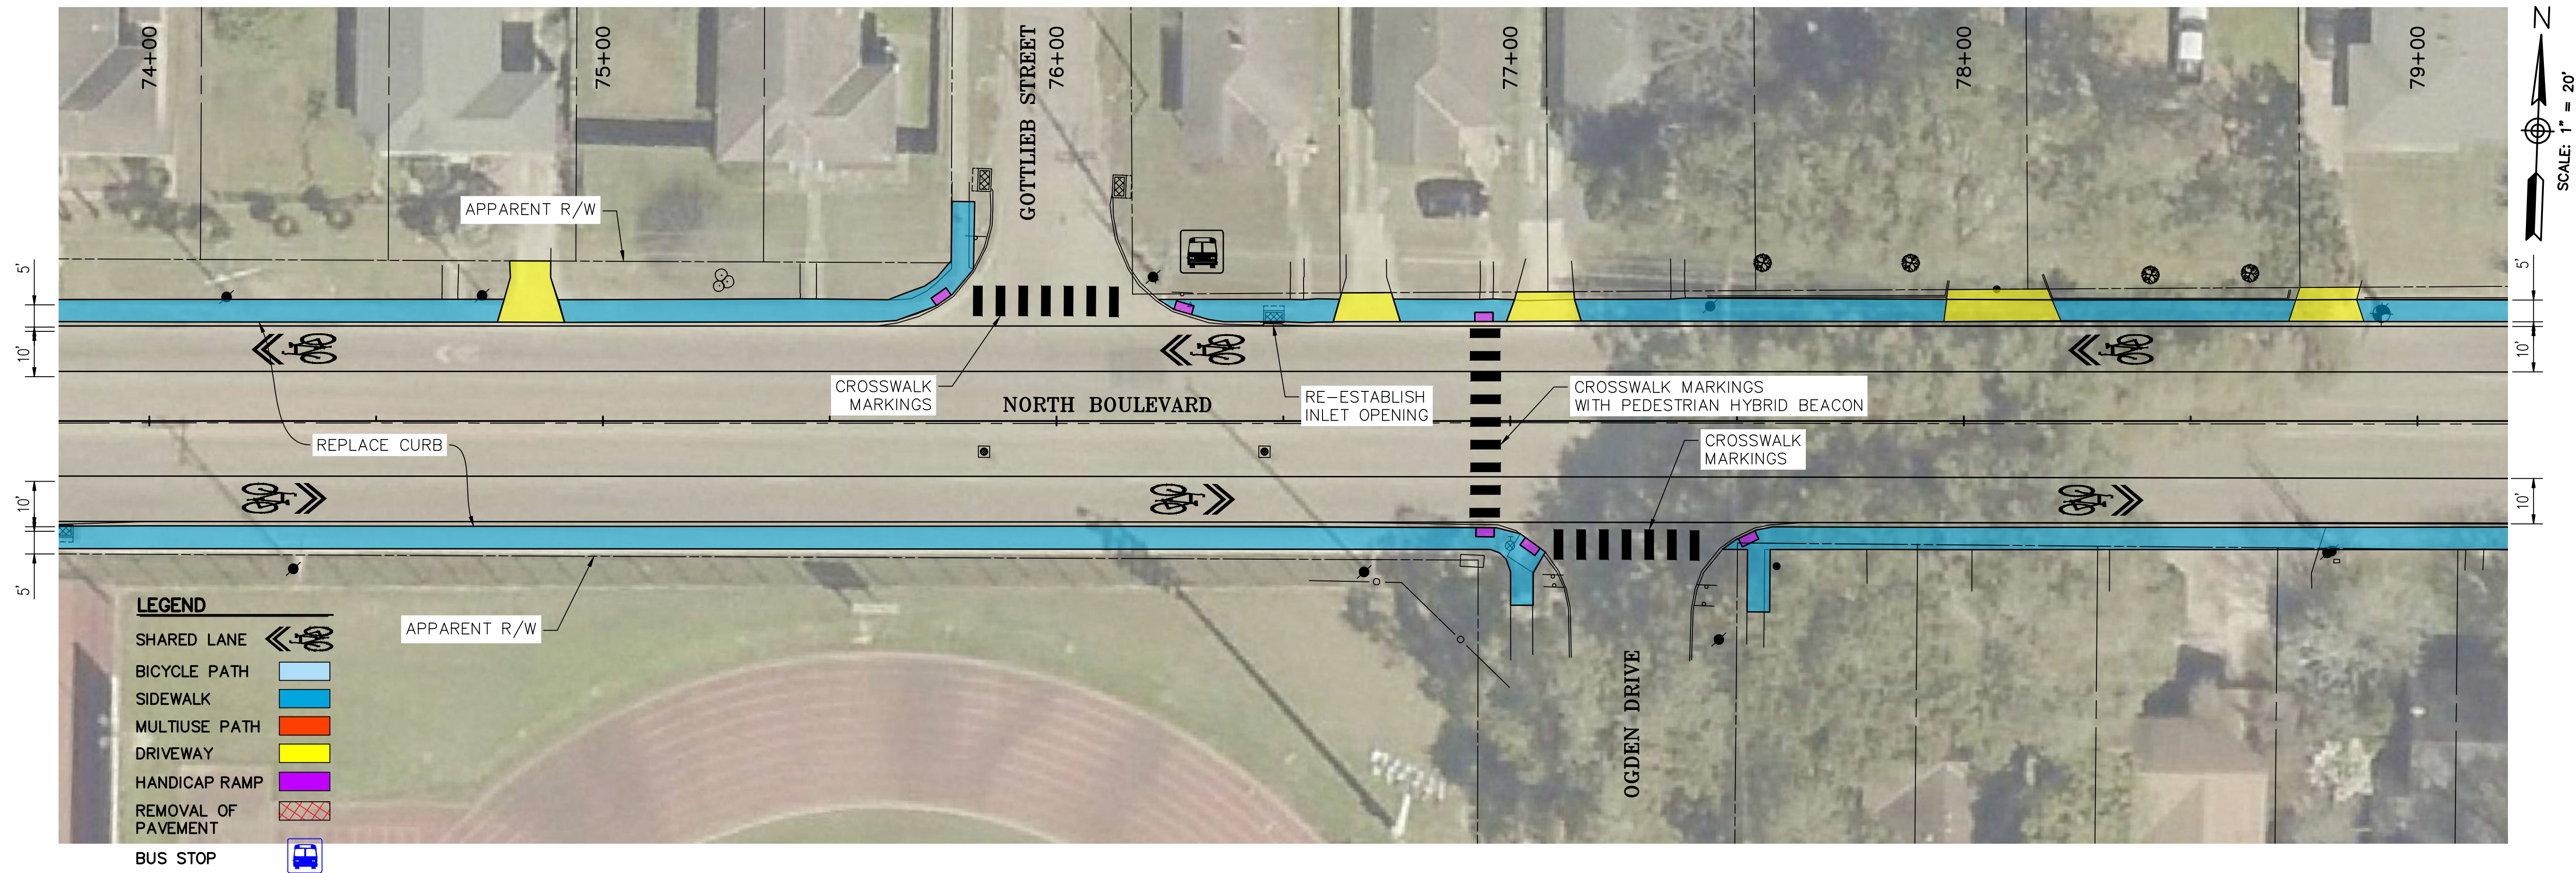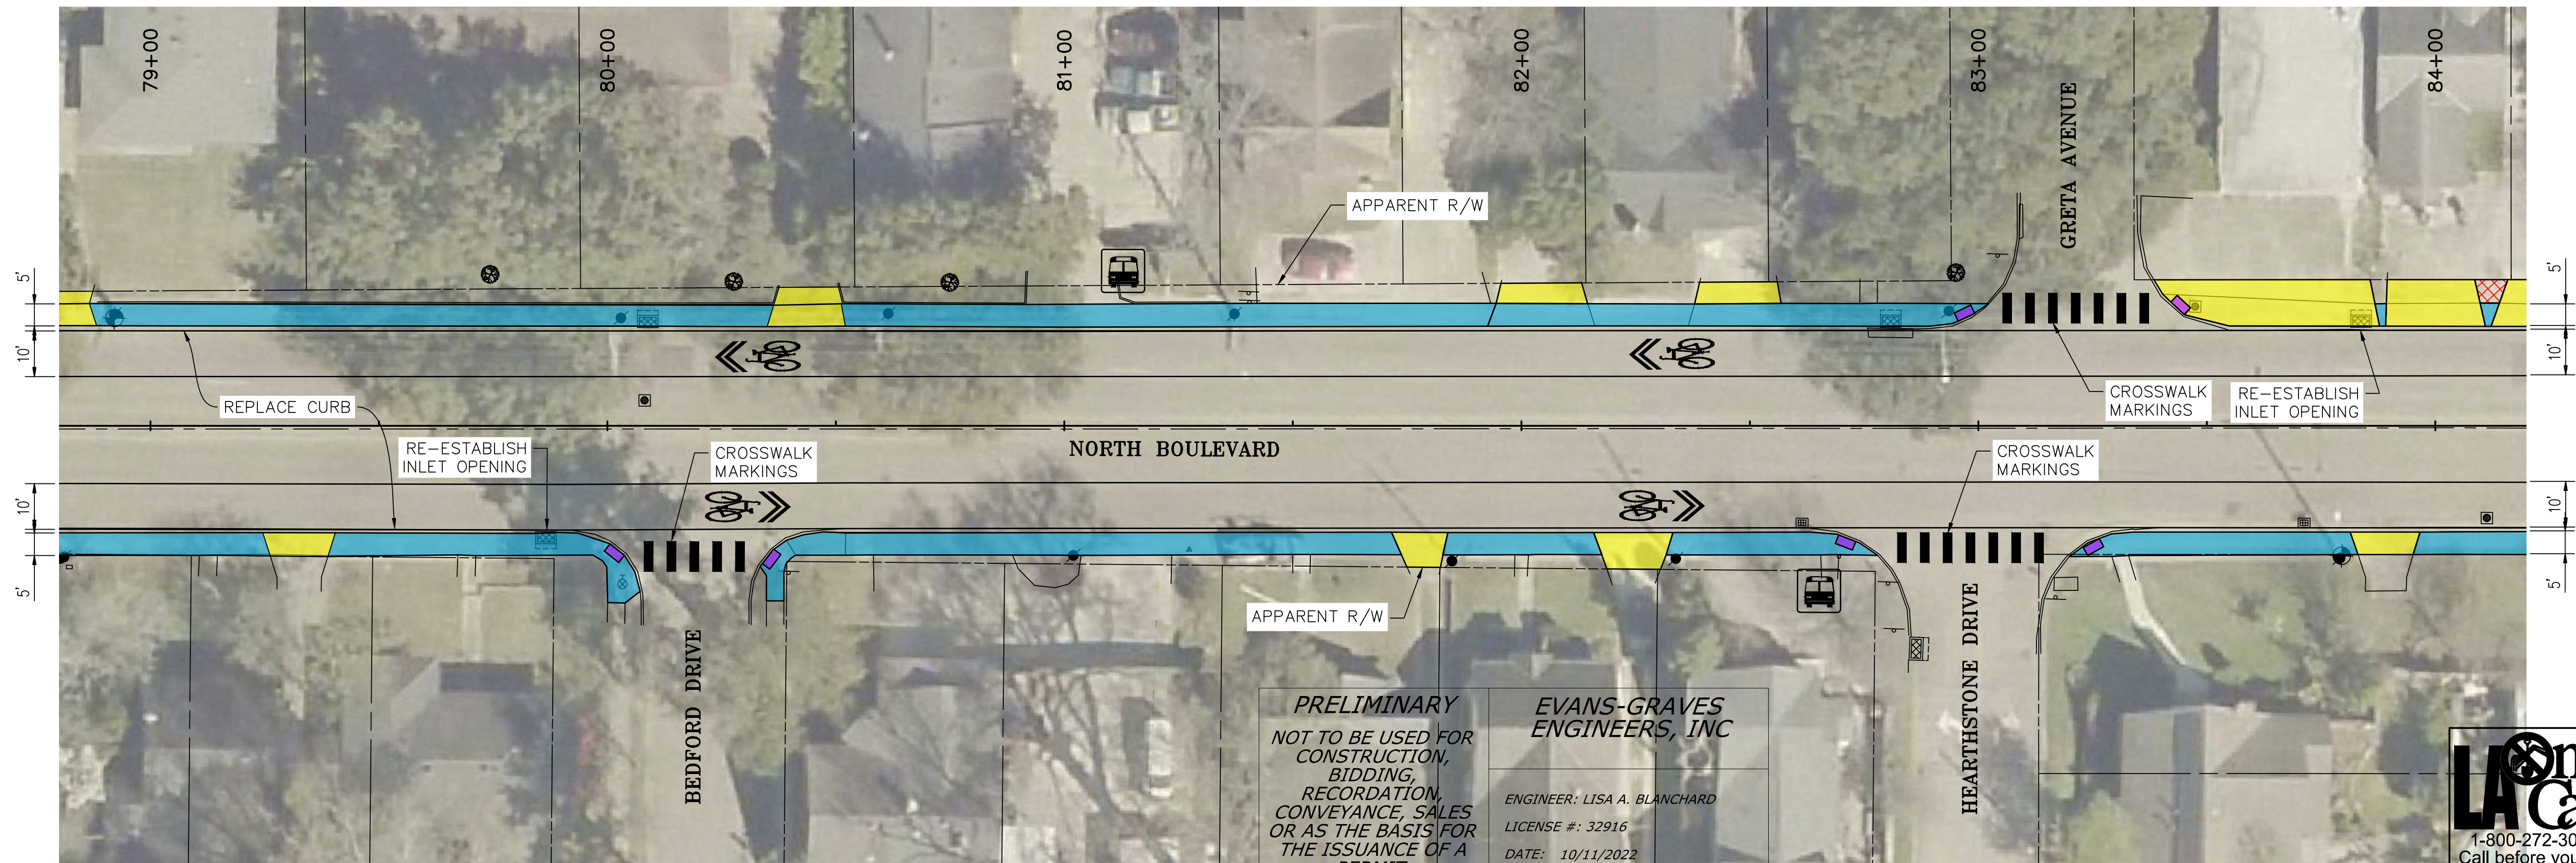


PRELIMINARY
NOT TO BE USED FOR
CONSTRUCTION,
BIDDING,
RECORDATION,
CONVEYANCE, SALES
OR AS THE BASIS FOR
THE ISSUANCE OF A
PERMIT.


**EVANS-GRAVES
ENGINEERS, INC**

ENGINEER: LISA A. BLANCHARD
LICENSE #: 32916
DATE: 10/11/2022



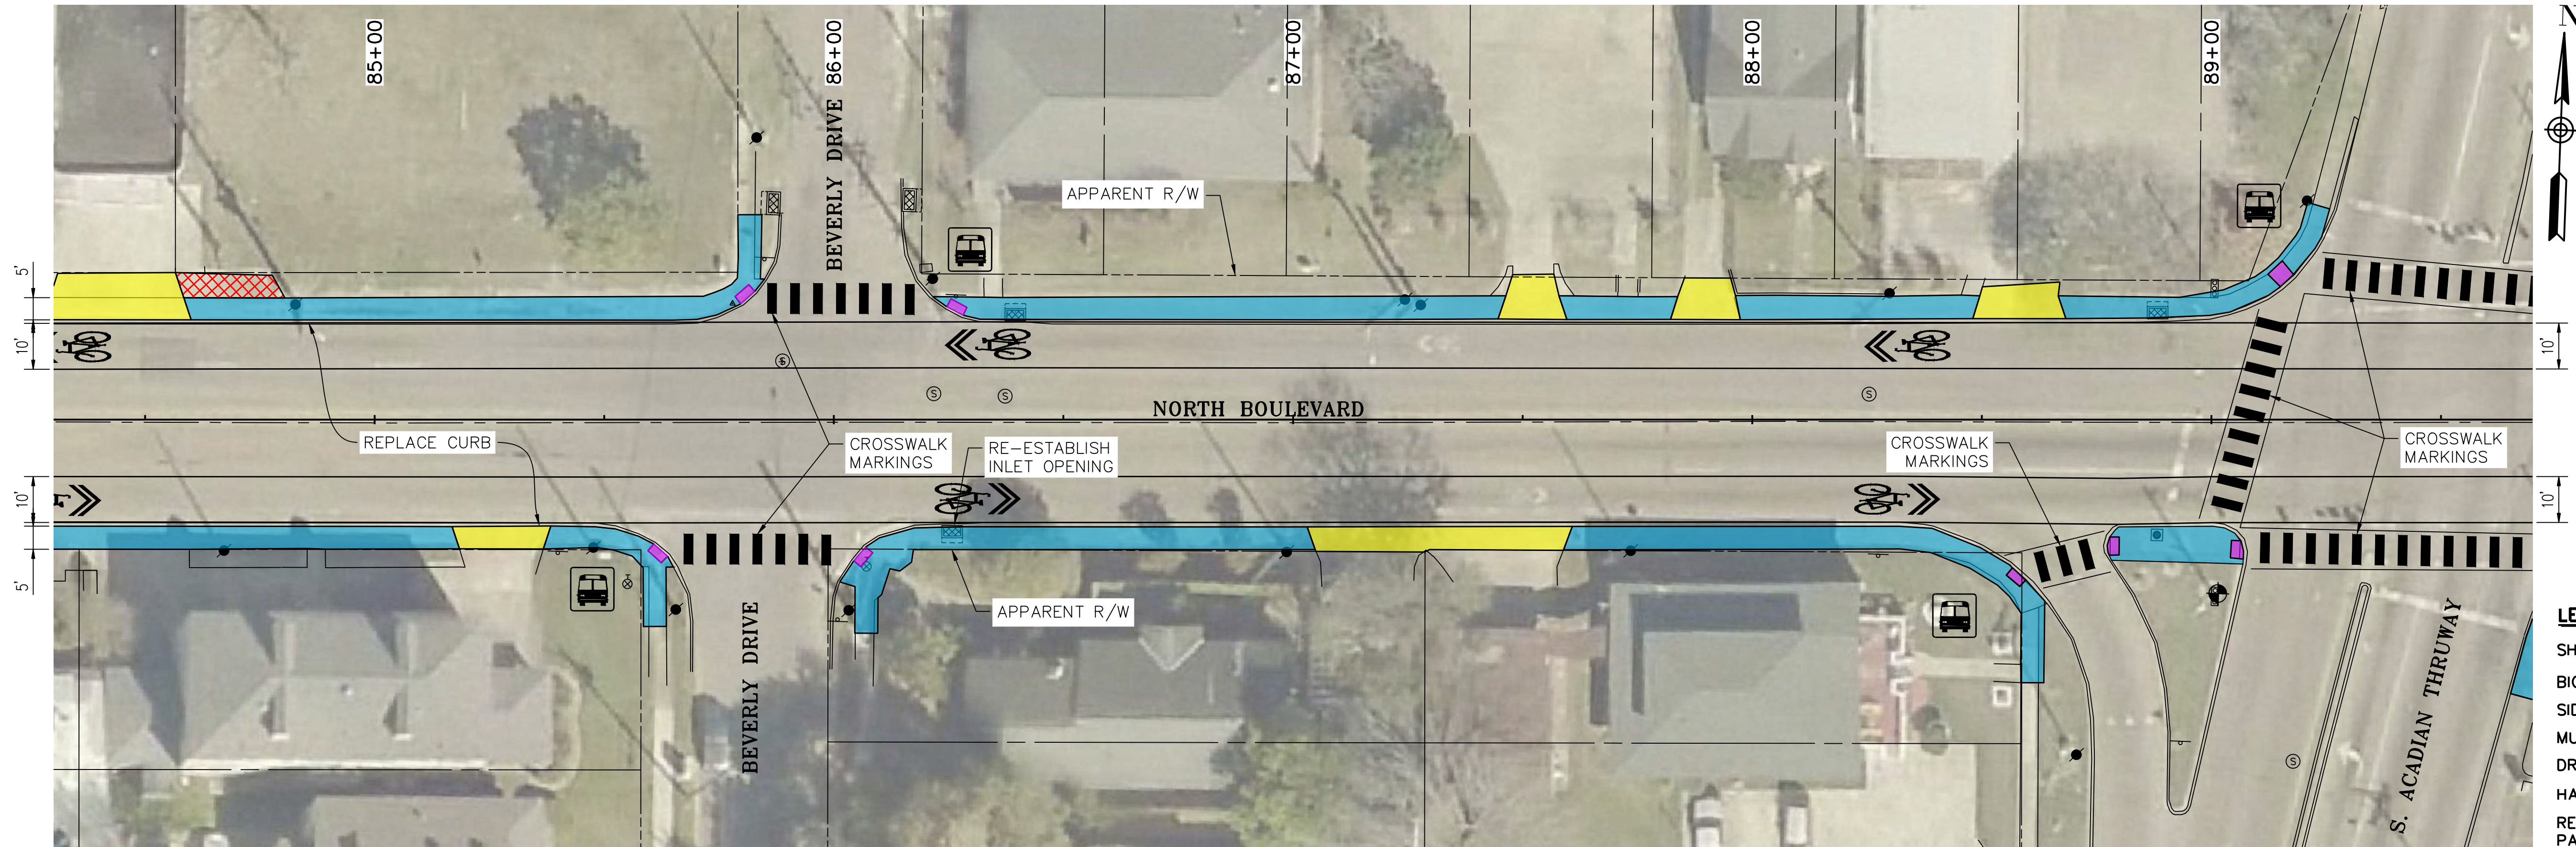

- LEGEND**
- SHARED LANE
 - BICYCLE PATH
 - SIDEWALK
 - MULTIUSE PATH
 - DRIVEWAY
 - HANDICAP RAMP
 - REMOVAL OF PAVEMENT
 - BUS STOP

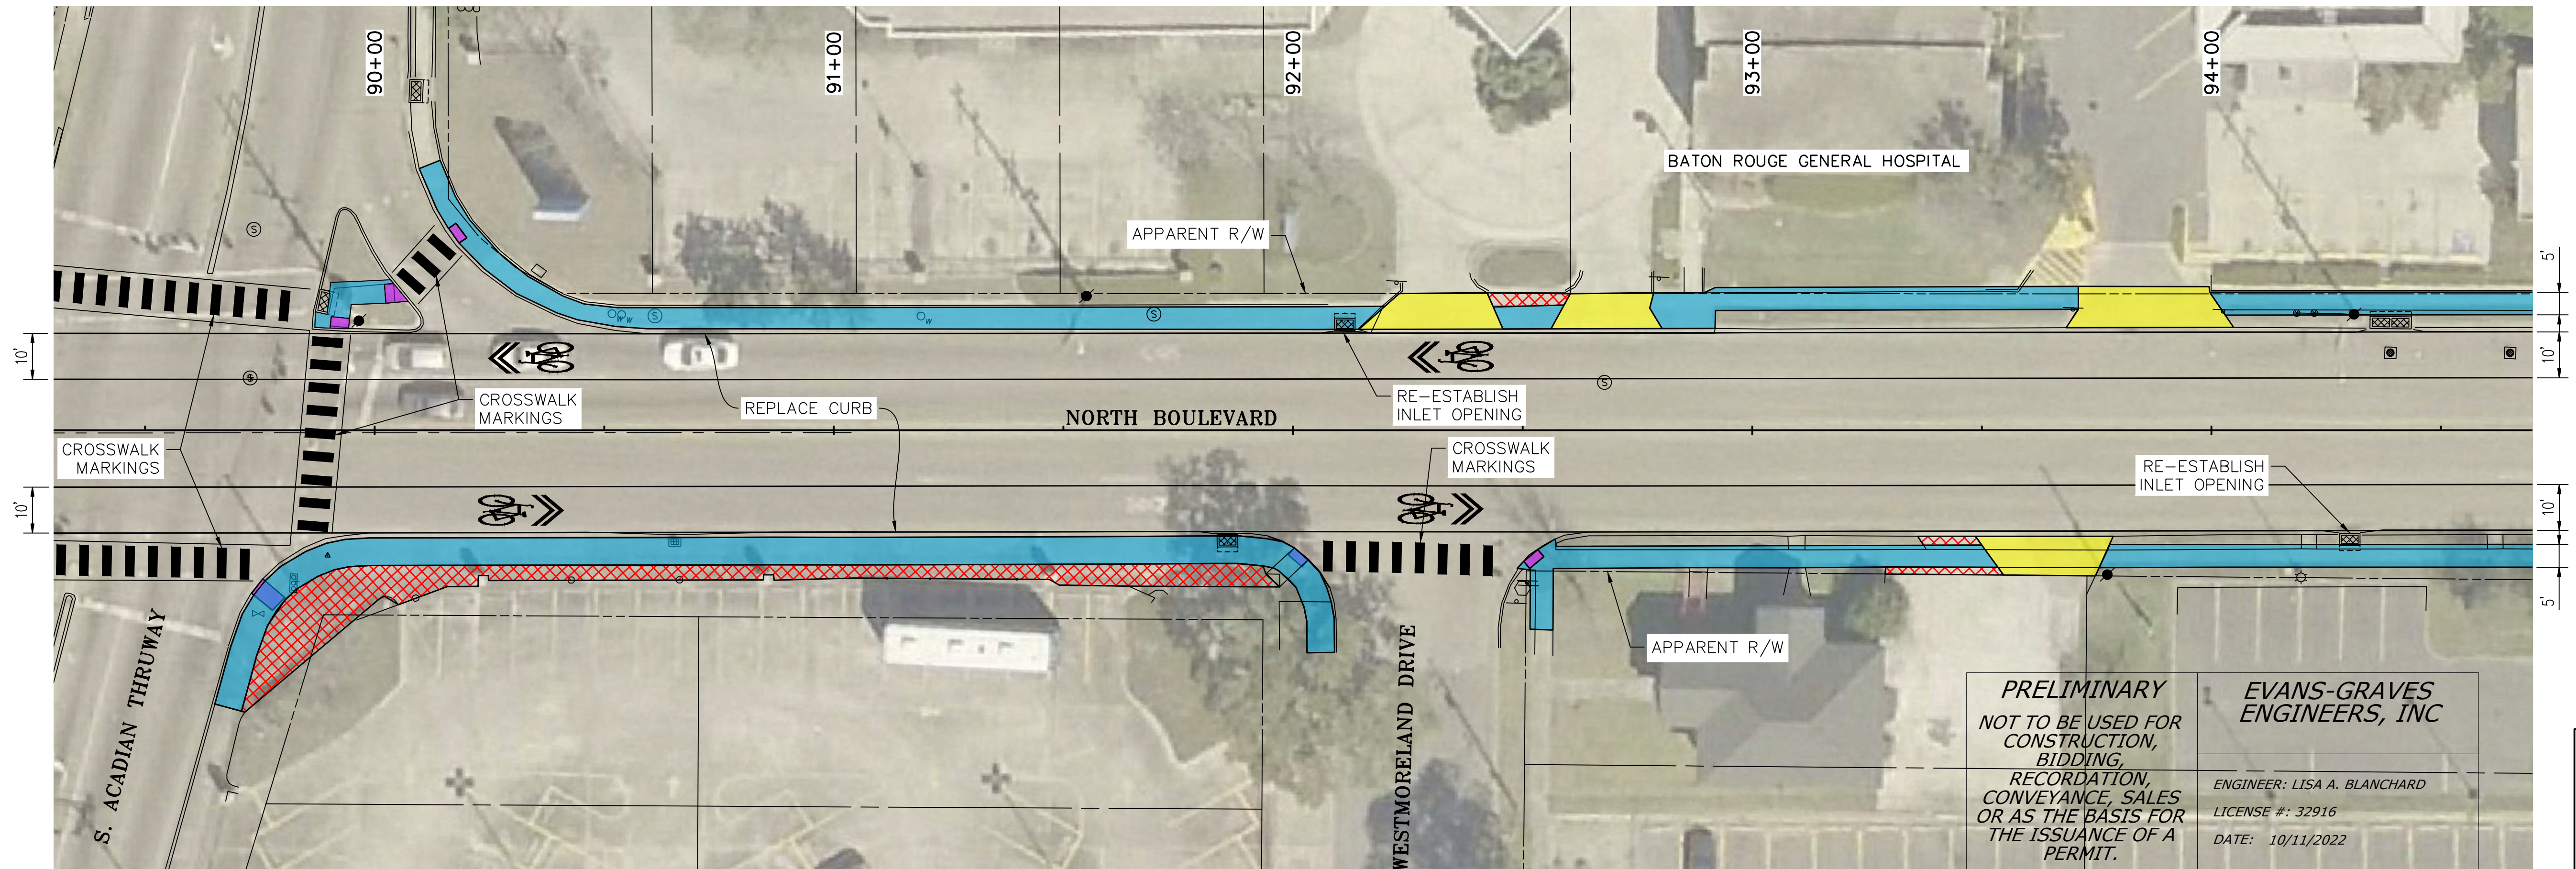

PRELIMINARY
NOT TO BE USED FOR
CONSTRUCTION,
BIDDING,
RECORDATION,
CONVEYANCE, SALES
OR AS THE BASIS FOR
THE ISSUANCE OF A
PERMIT.



EVANS-GRAVES
ENGINEERS, INC

ENGINEER: LISA A. BLANCHARD
LICENSE #: 32916
DATE: 10/11/2022



SHEET NUMBER 13	
PARISH EAST BATON ROUGE PARISH	CITY PROJECT 20-EN-HC-0002
DESIGNED CHECKED	DATE SHEET
DETAILED CHECKED	DATE SHEET
NO.	DATE
REVISION DESCRIPTION	
BY	
PLAN SHEET	
NORTH BOULEVARD CORRIDOR ENHANCEMENT	
EVANS-GRAVES ENGINEERS	

F:\00_PROJECTS\21-500\Sheet_Sets\Exhibits Design\Sheet - 14.dwg Dec 14, 2022 - 11:21am

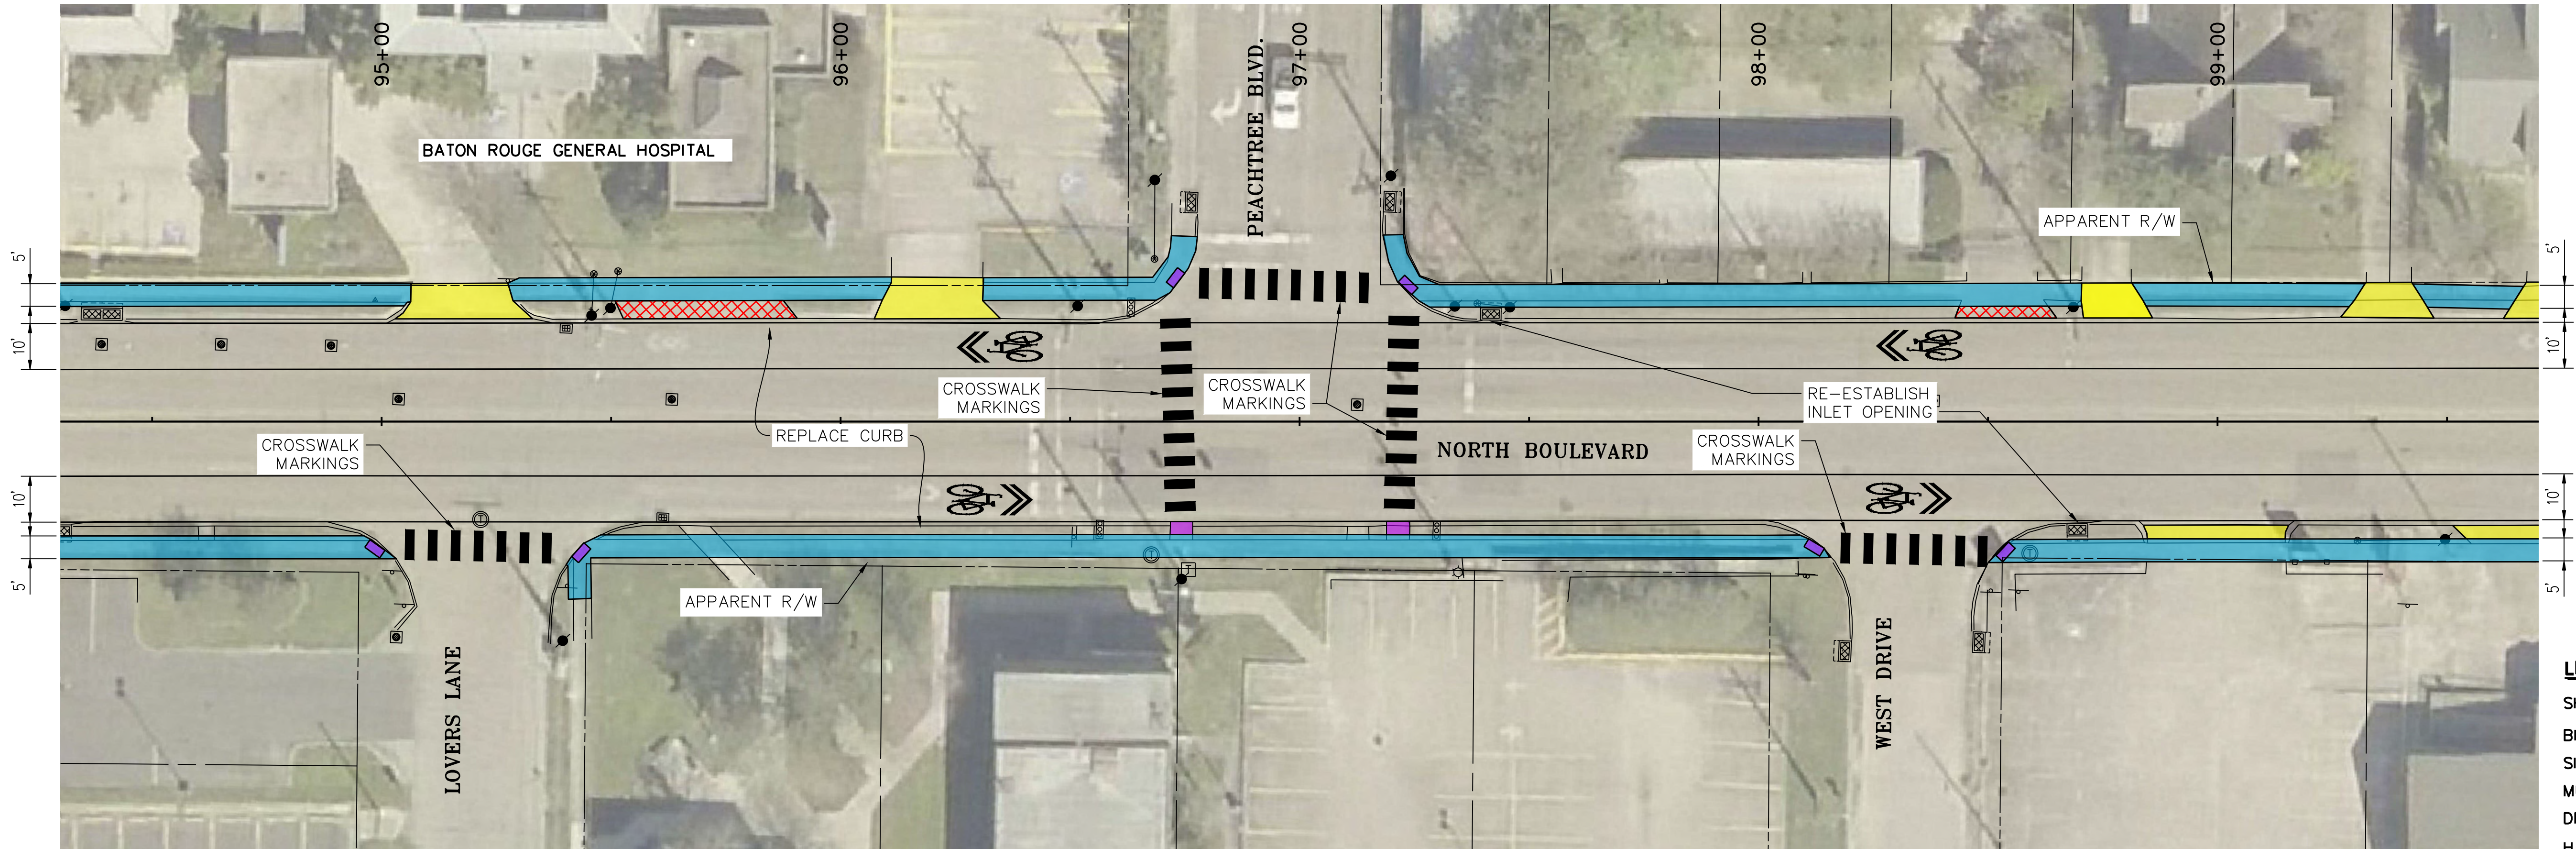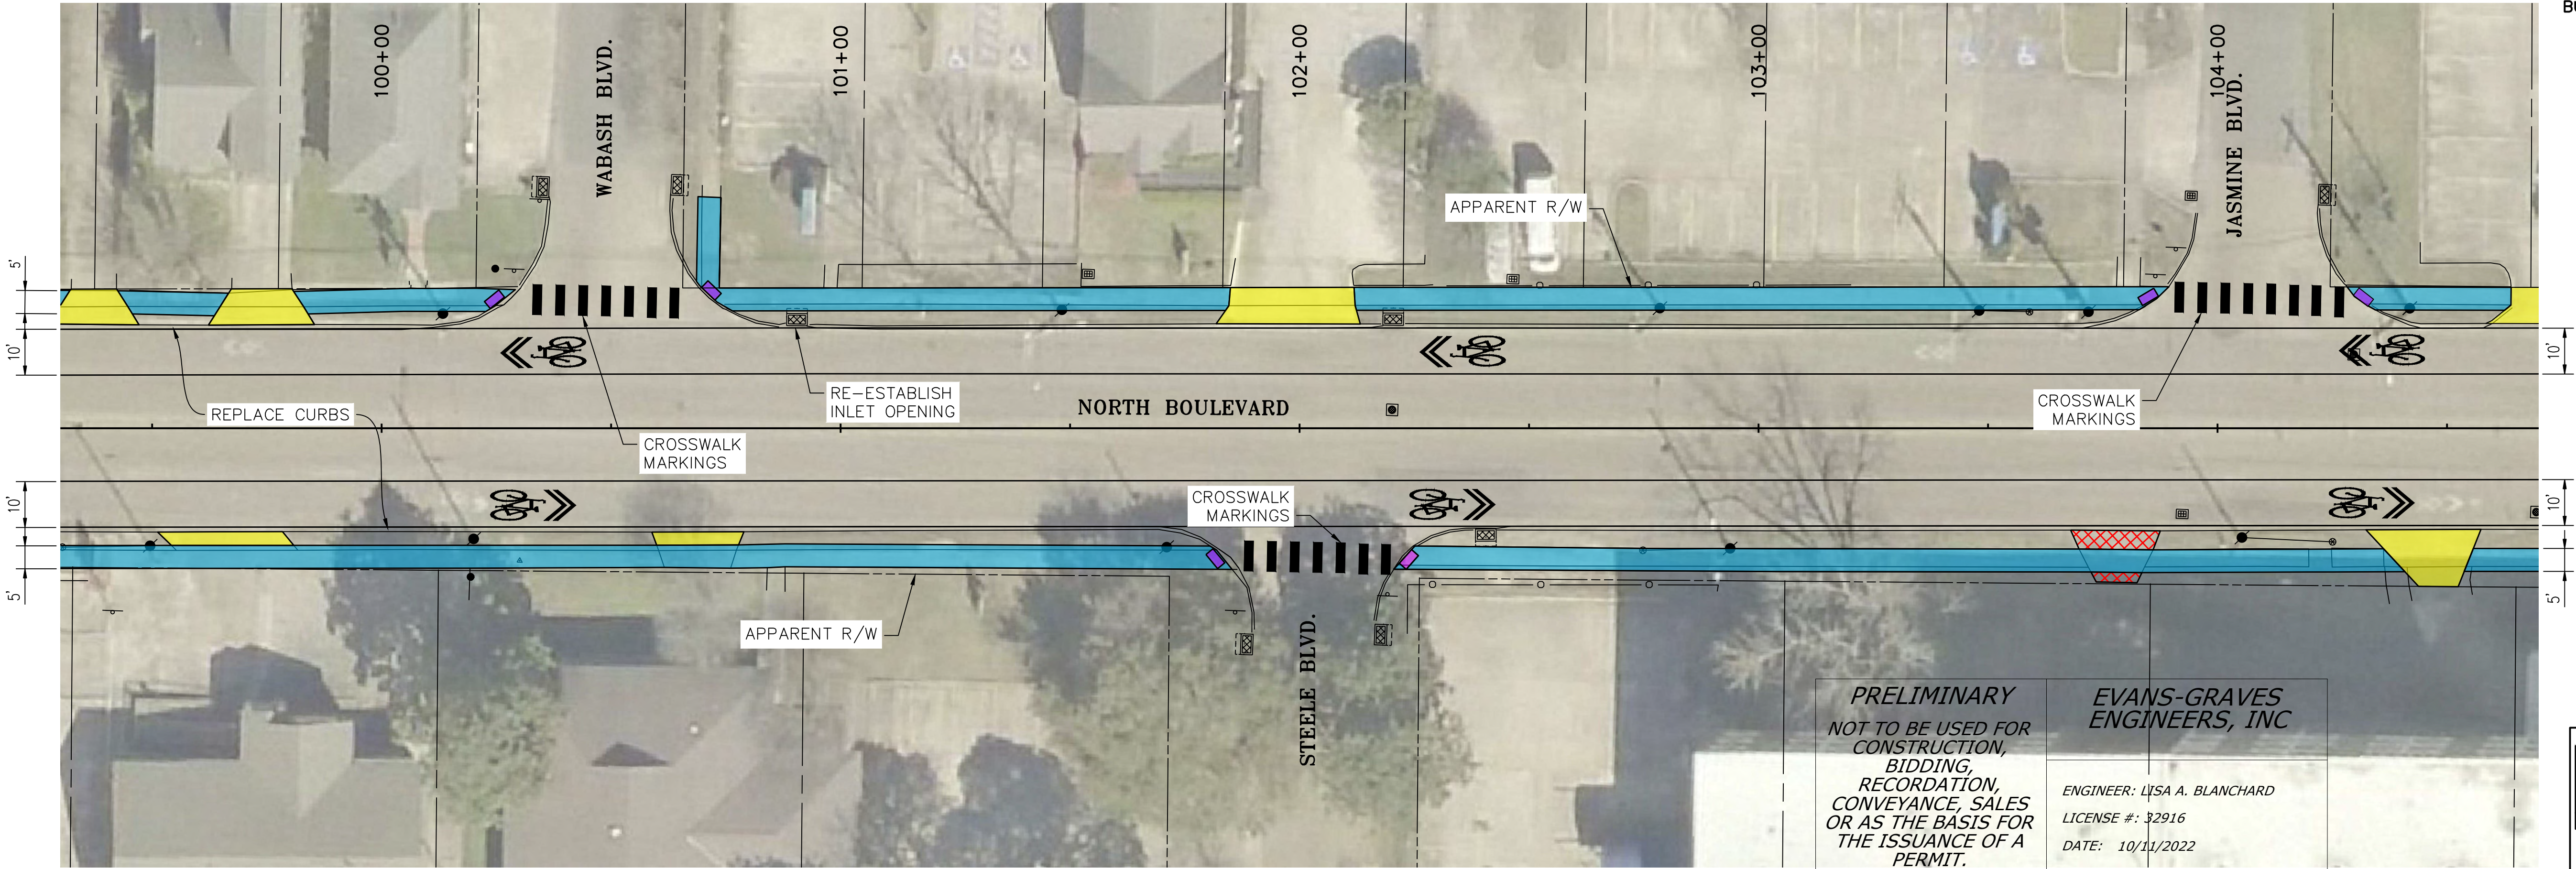

- LEGEND**
- SHARED LANE
 - BICYCLE PATH
 - SIDEWALK
 - MULTIUSE PATH
 - DRIVEWAY
 - HANDICAP RAMP
 - REMOVAL OF PAVEMENT
 - BUS STOP



PRELIMINARY
NOT TO BE USED FOR
CONSTRUCTION,
BIDDING,
RECORDATION,
CONVEYANCE, SALES
OR AS THE BASIS FOR
THE ISSUANCE OF A
PERMIT.

**EVANS-GRAVES
ENGINEERS, INC**

ENGINEER: LISA A. BLANCHARD
LICENSE #: 32916
DATE: 10/11/2022



SHEET NUMBER		14	
PARISH		EAST BATON ROUGE PARISH	
CITY PROJECT		20-EN-HC-0002	
DESIGNED		CHECKED	
DETAILED		CHECKED	
DATE		SHEET	
NO.		DATE	
REVISION DESCRIPTION		BY	
PLAN SHEET			
NORTH BOULEVARD CORRIDOR ENHANCEMENT			
EVANS-GRAVES ENGINEERS			

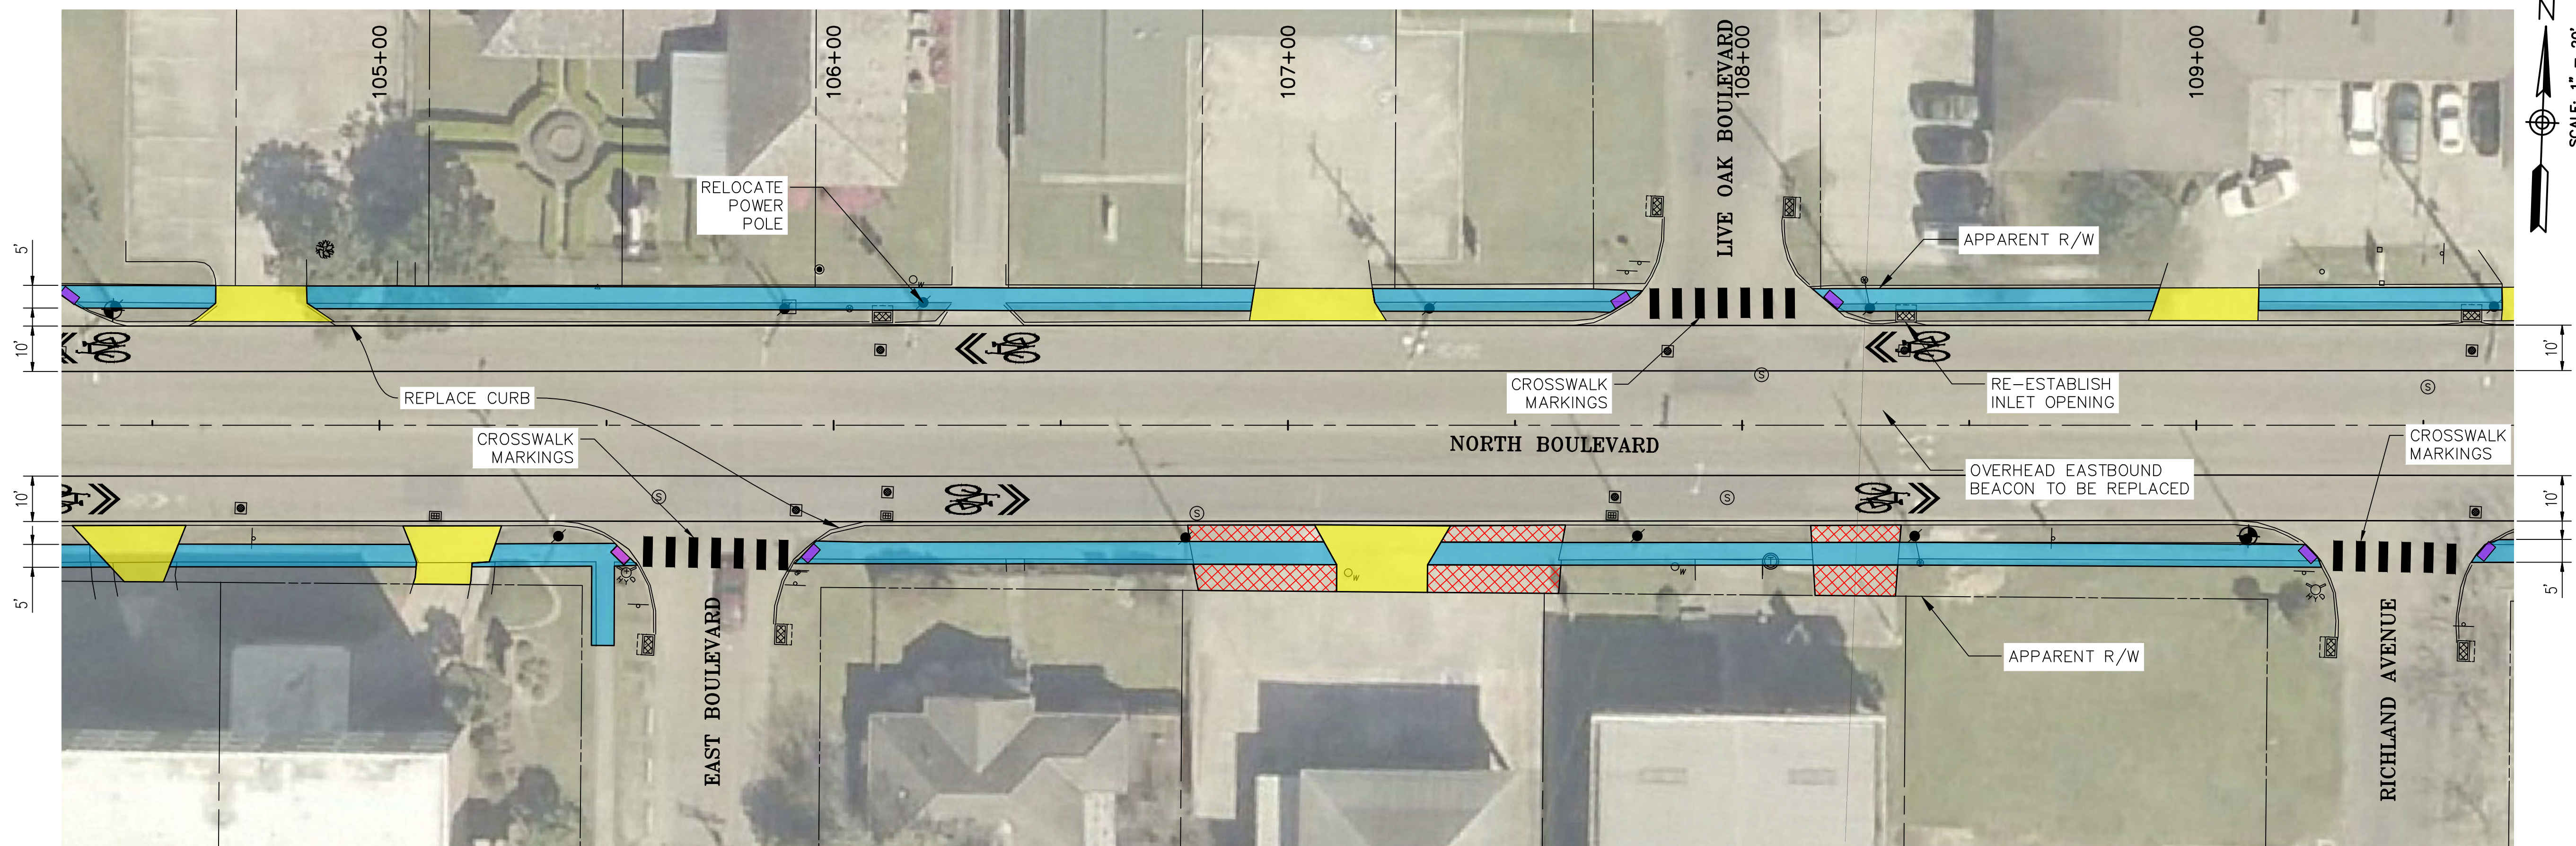
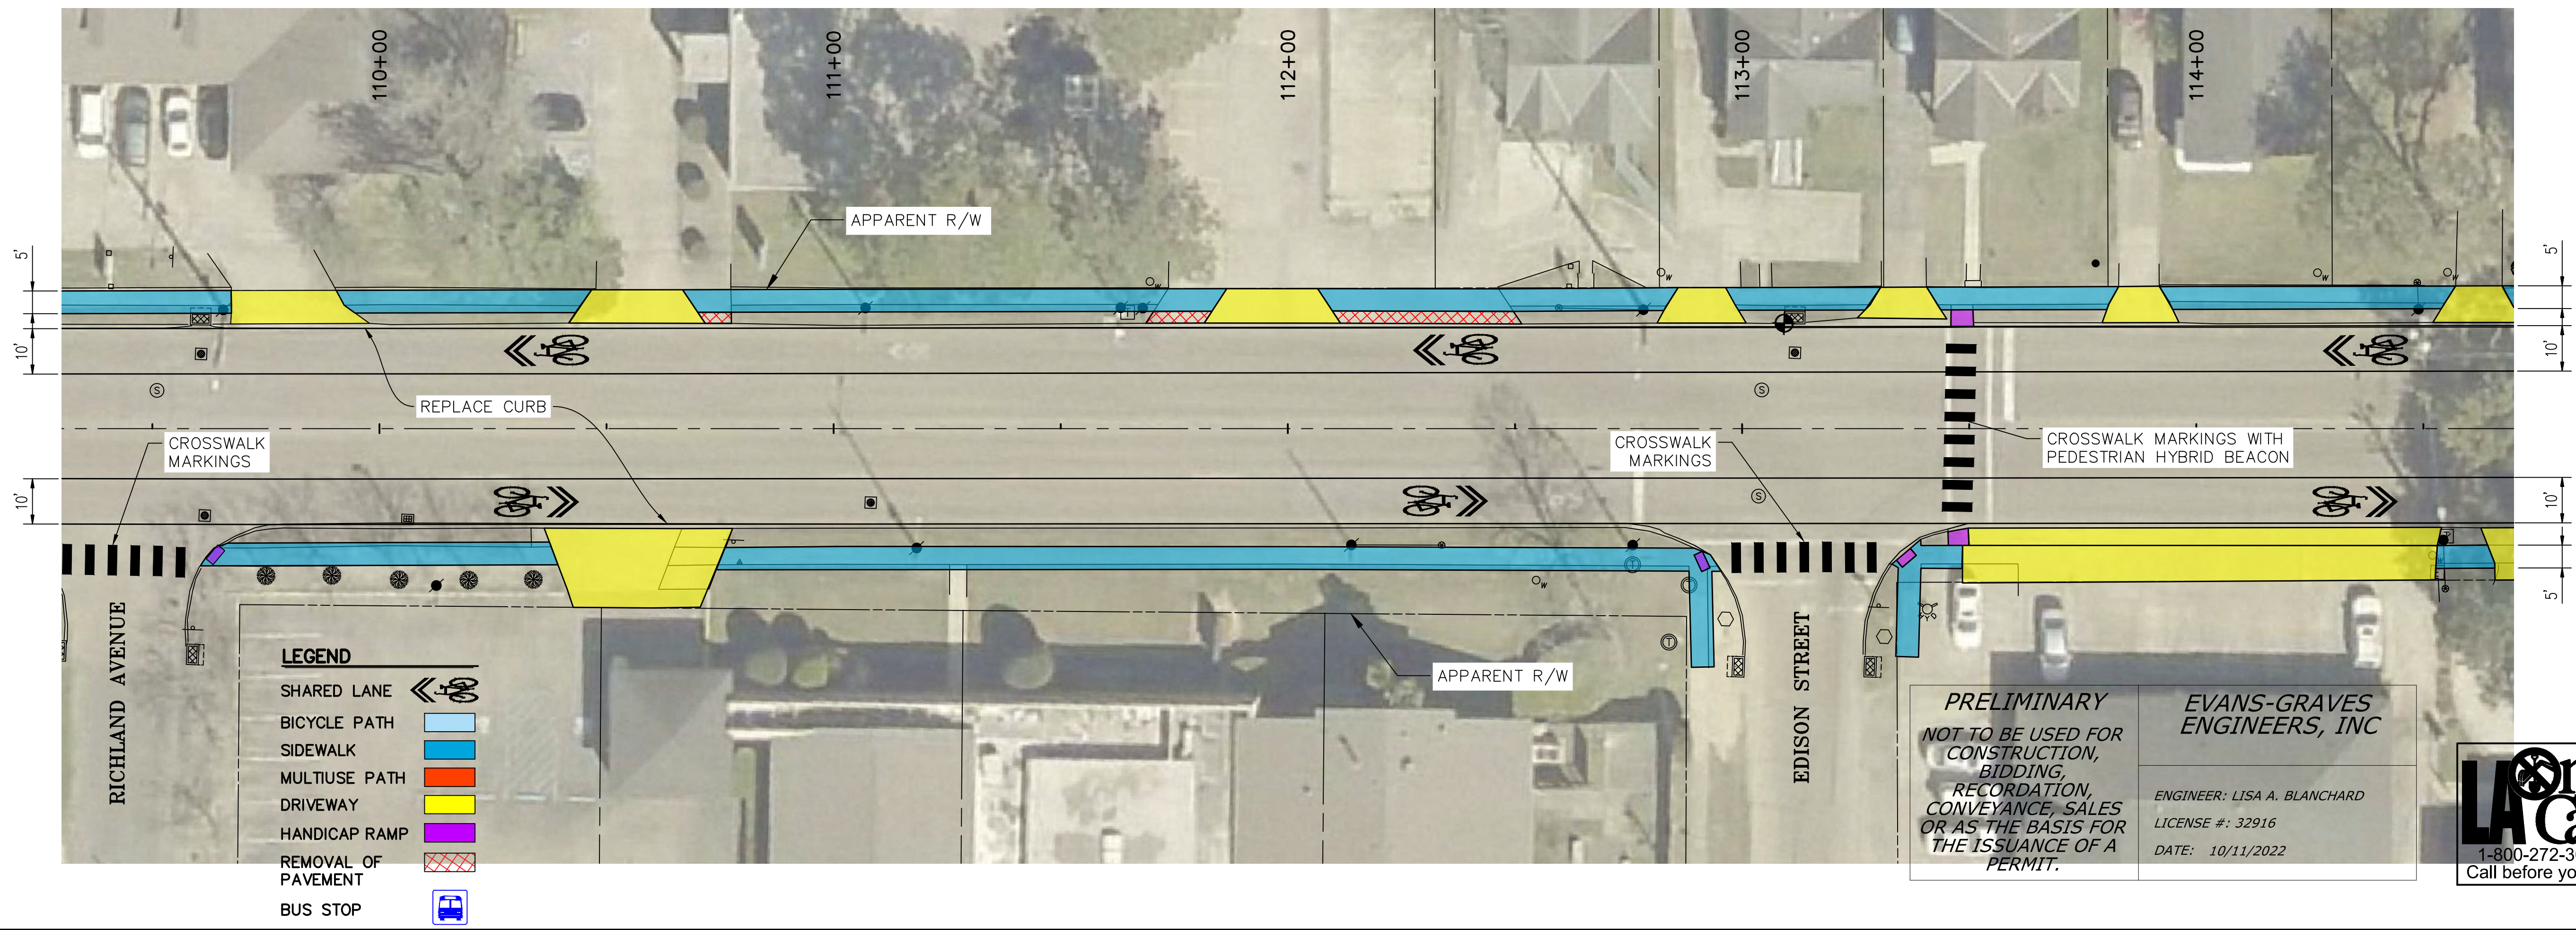


SHEET NUMBER		15	
PARISH		EAST BATON ROUGE PARISH	
CITY PROJECT		20-EN-HC-0002	
STATE PROJECT		N/A	
DESIGNED	CHECKED	DATE	SHEET
NO.	DATE	REVISION DESCRIPTION	BY
PLAN SHEET			
NORTH BOULEVARD CORRIDOR ENHANCEMENT			
EVANS-GRAVES ENGINEERS			

PRELIMINARY
NOT TO BE USED FOR
CONSTRUCTION,
BIDDING,
RECORDATION,
CONVEYANCE, SALES
OR AS THE BASIS FOR
THE ISSUANCE OF A
PERMIT.

EVANS-GRAVES ENGINEERS, INC
ENGINEER: LISA A. BLANCHARD
LICENSE #: 32916
DATE: 10/11/2022

1-800-272-3020
Call before you dig

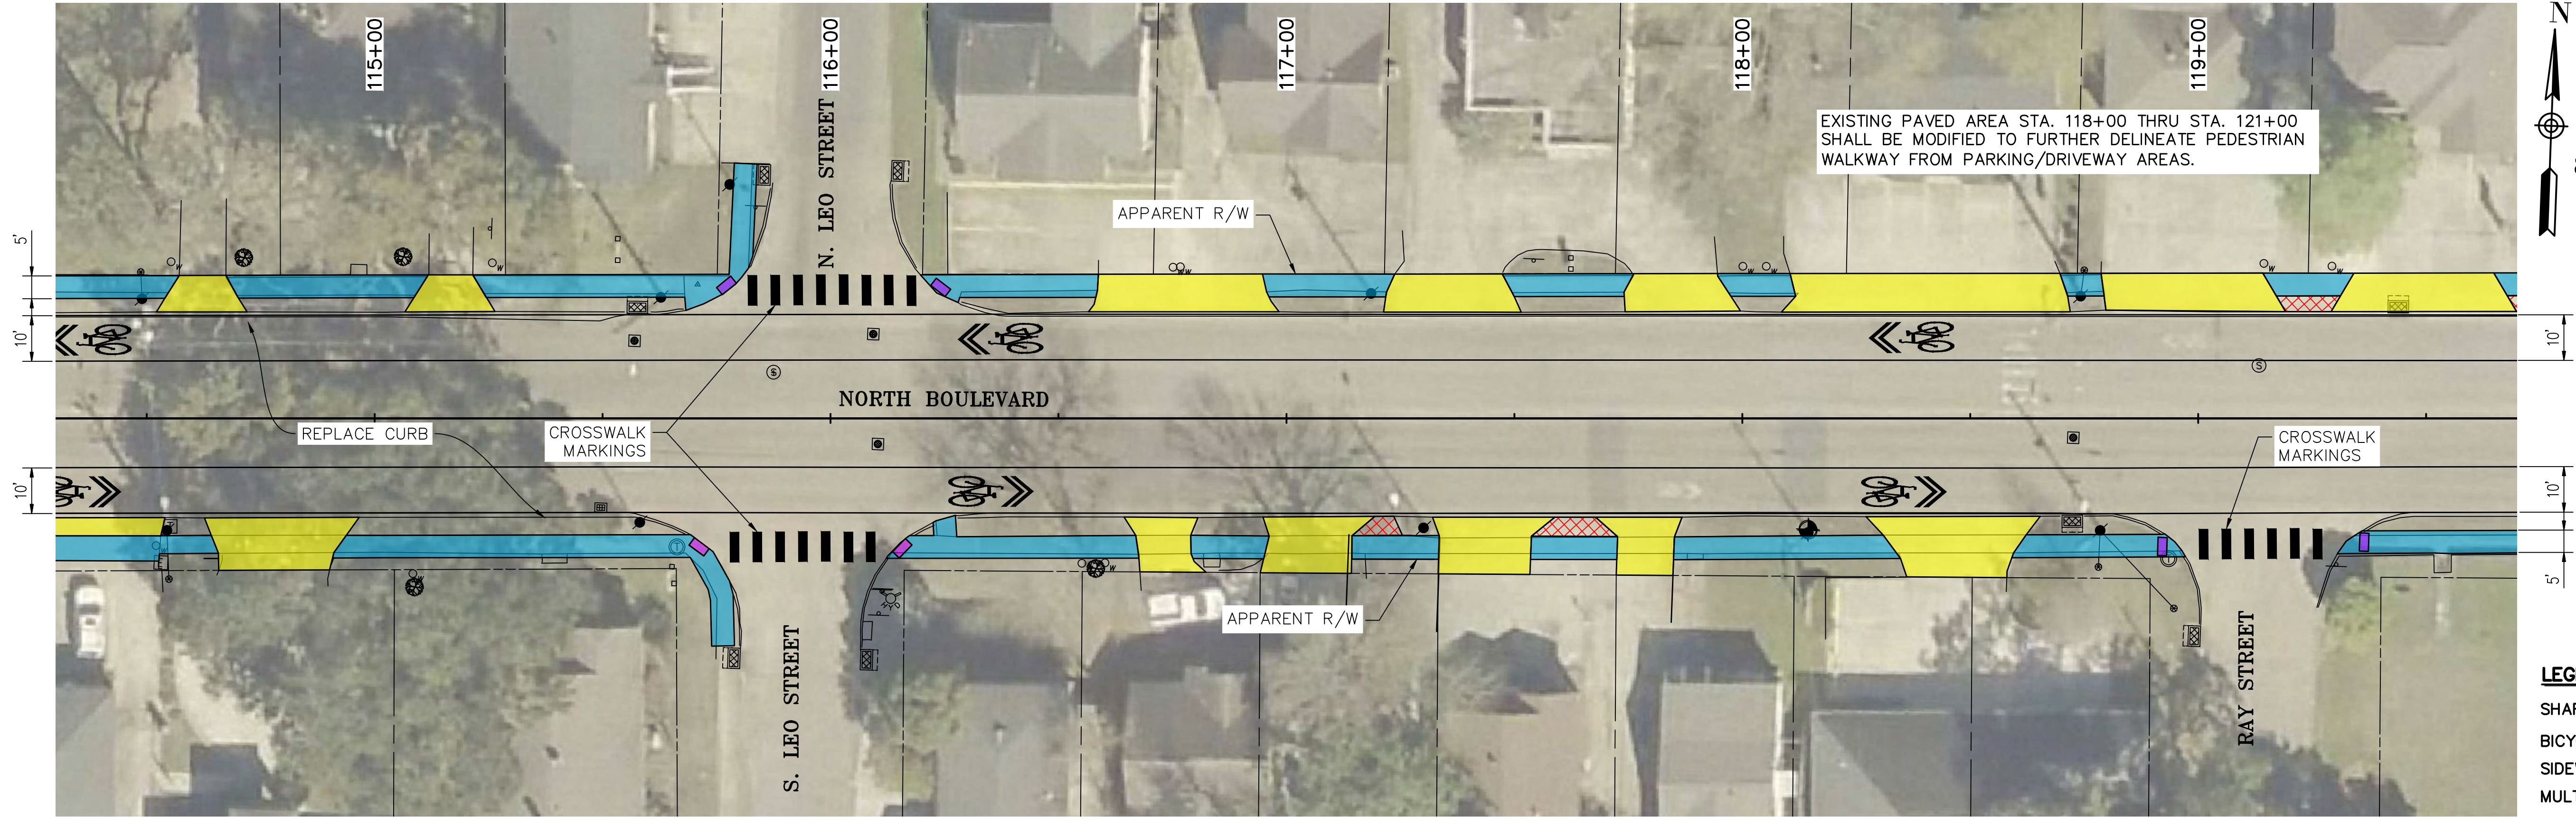
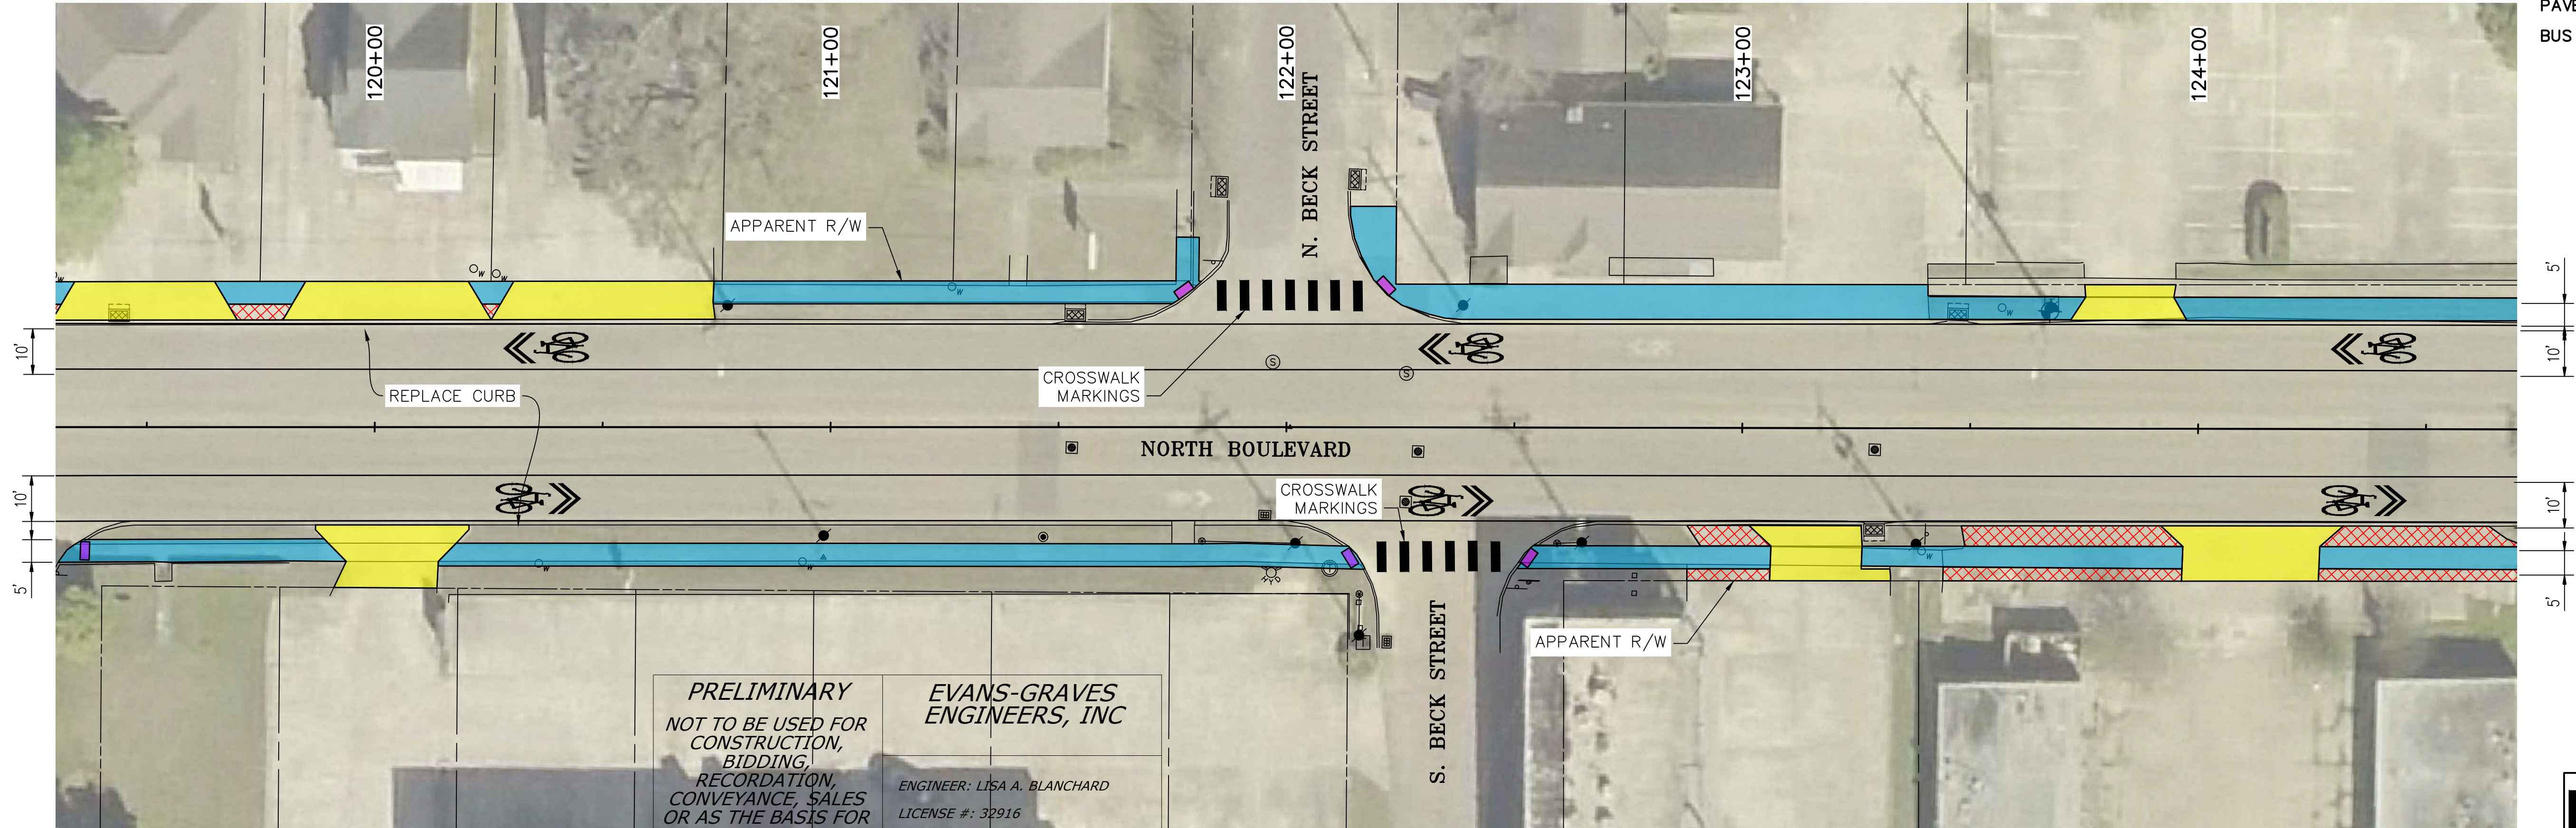


EXISTING PAVED AREA STA. 118+00 THRU STA. 121+00 SHALL BE MODIFIED TO FURTHER DELINEATE PEDESTRIAN WALKWAY FROM PARKING/DRIVEWAY AREAS.

PRELIMINARY
NOT TO BE USED FOR
CONSTRUCTION,
BIDDING,
RECORDATION,
CONVEYANCE, SALES
OR AS THE BASIS FOR
THE ISSUANCE OF A
PERMIT.

**EVANS-GRAVES
ENGINEERS, INC**
ENGINEER: LISA A. BLANCHARD
LICENSE #: 32916
DATE: 10/11/2022



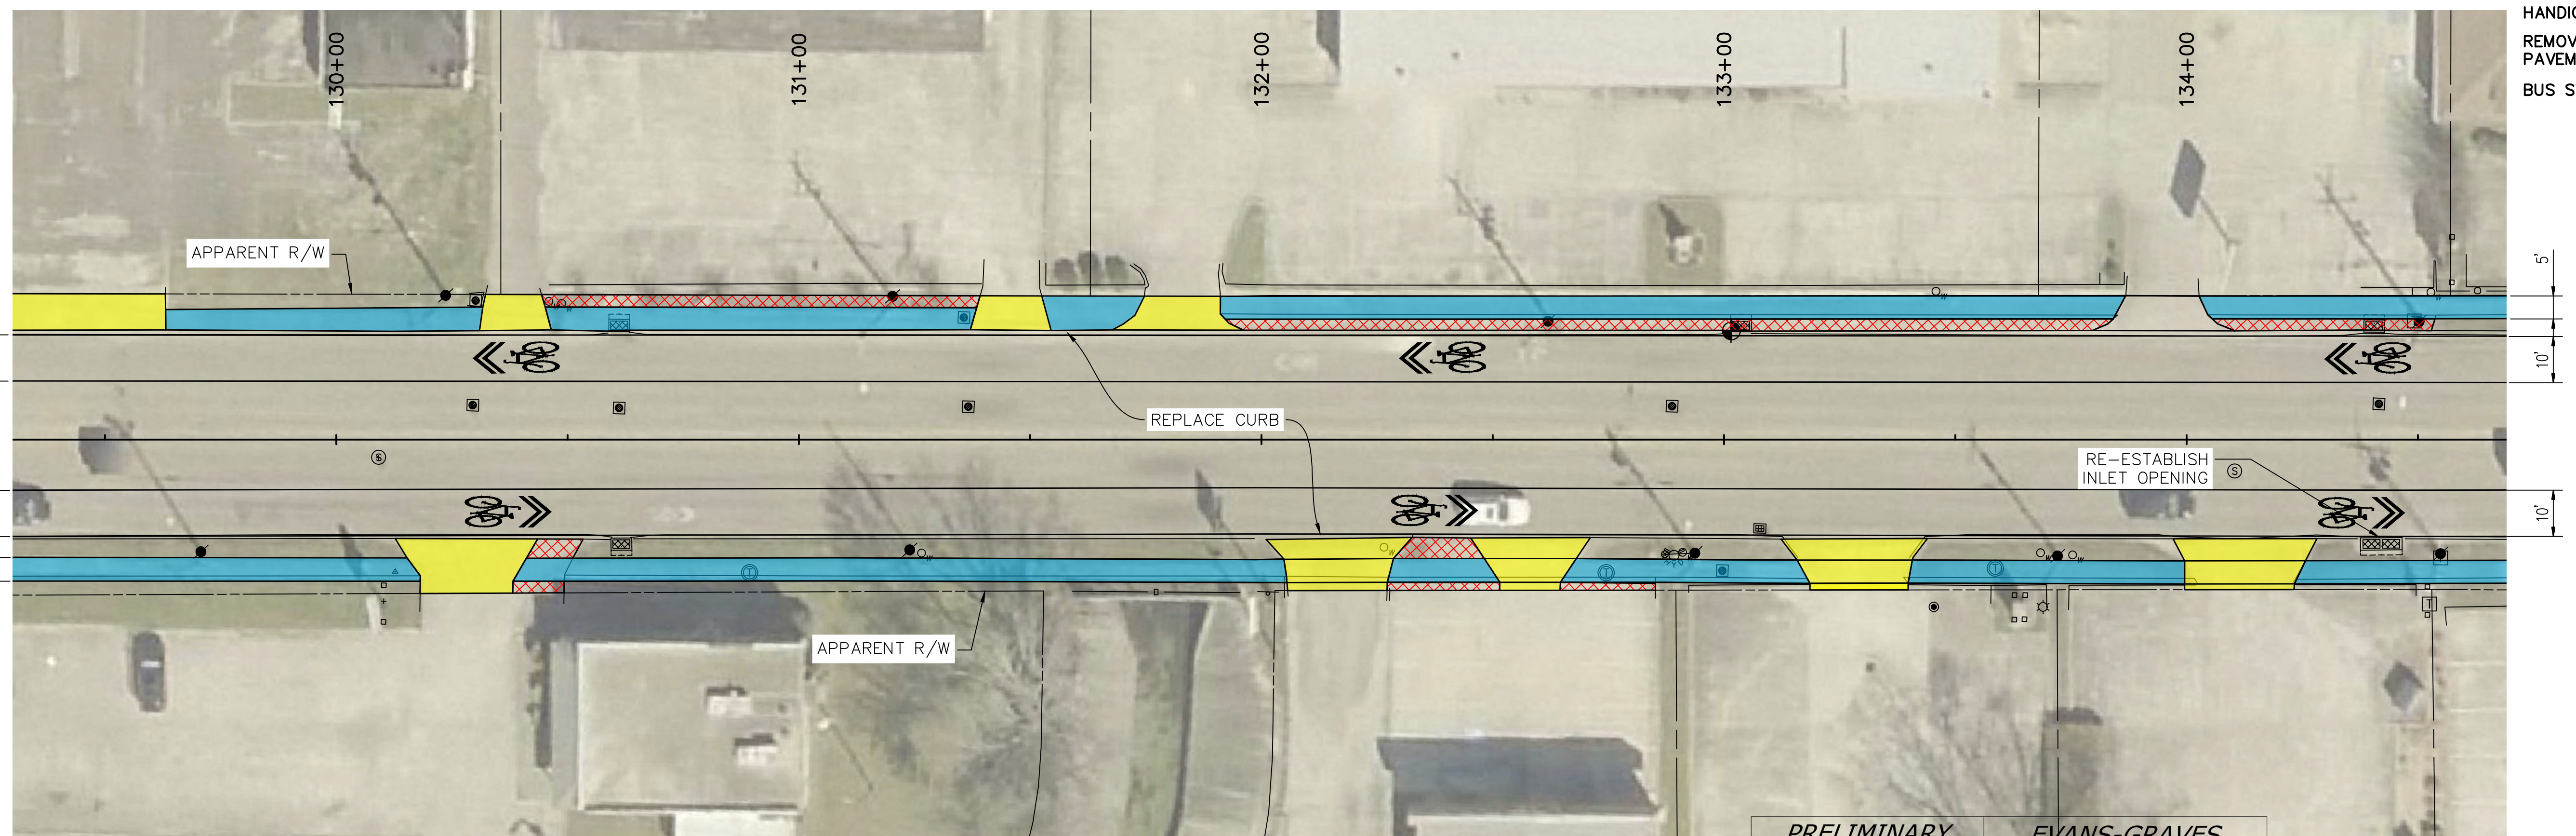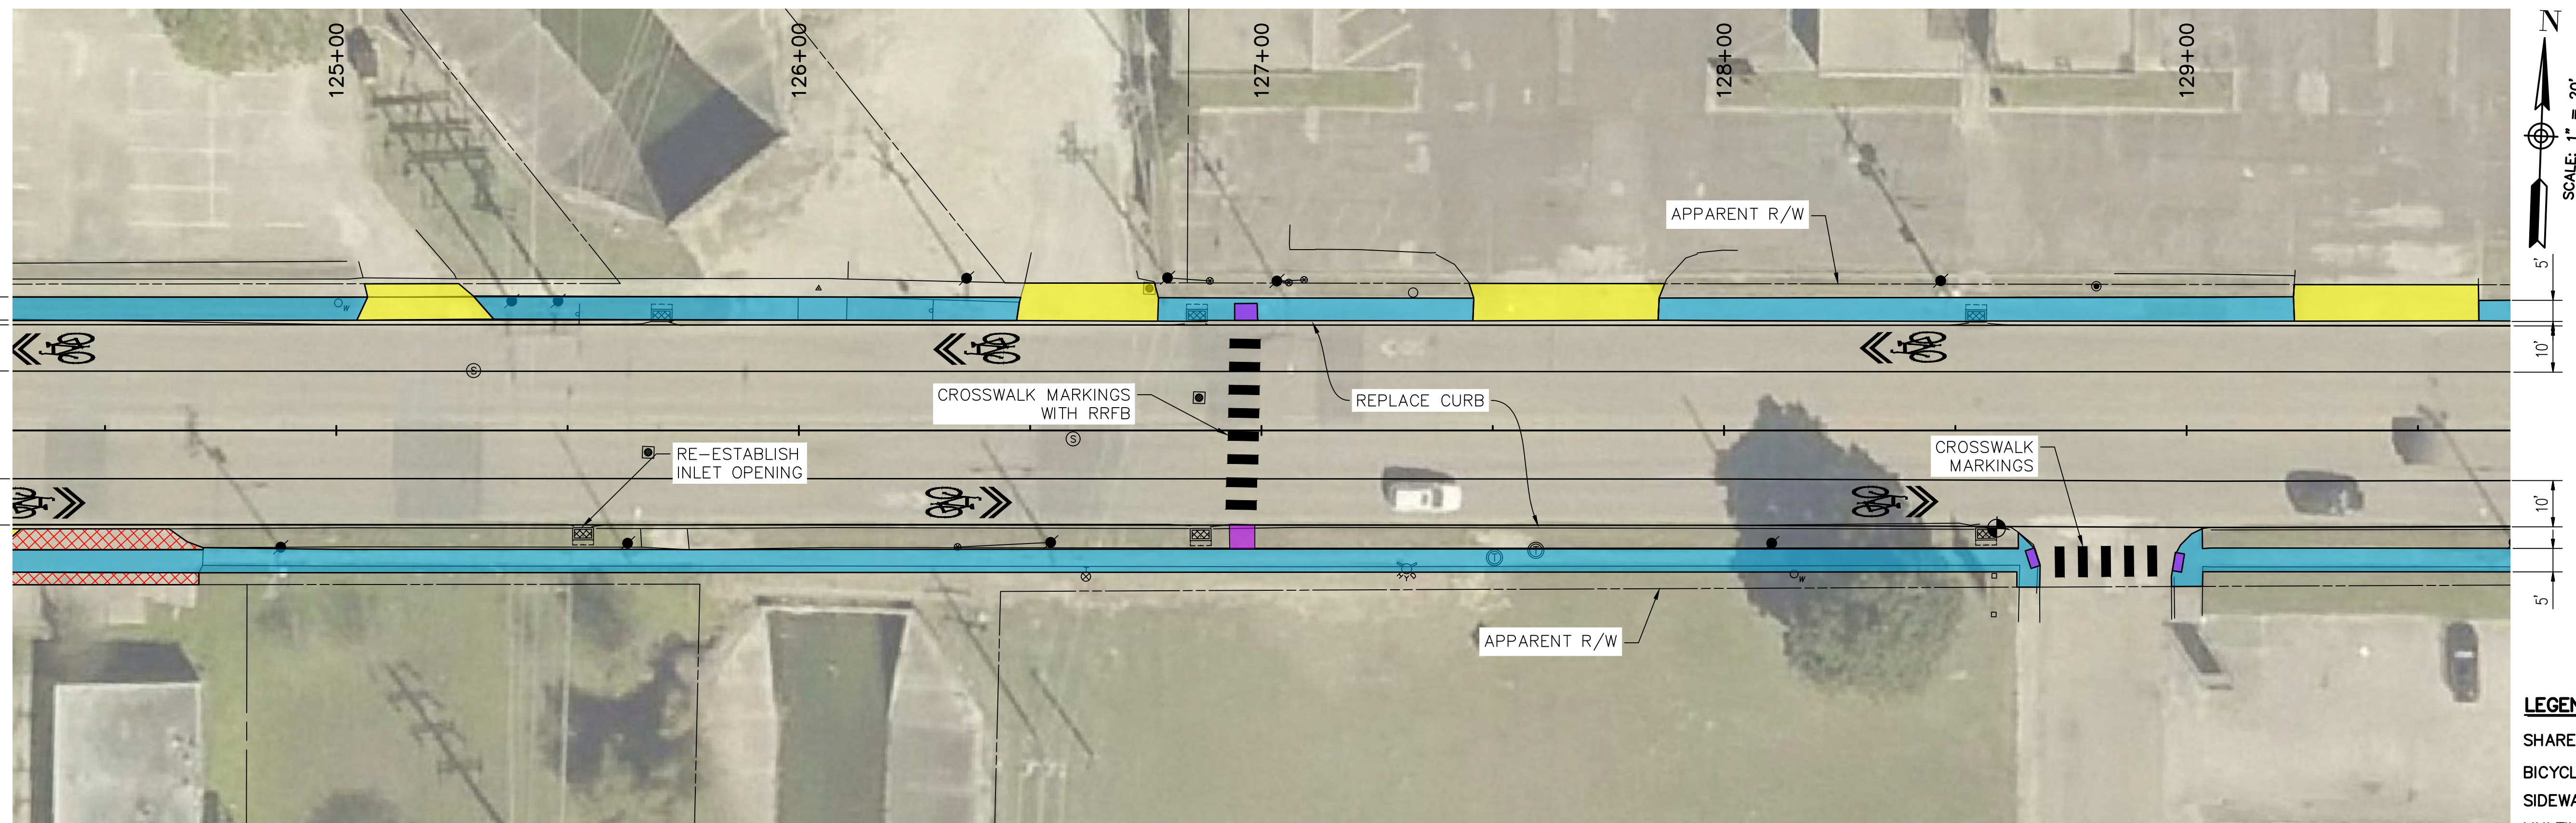

LEGEND


- | | |
|---------------------|--|
| SHARED LANE | |
| BICYCLE PATH | |
| SIDEWALK | |
| MULTIUSE PATH | |
| DRIVEWAY | |
| HANDICAP RAMP | |
| REMOVAL OF PAVEMENT | |
| BUS STOP | |

PRELIMINARY
NOT TO BE USED FOR
CONSTRUCTION,
BIDDING,
RECORDATION,
CONVEYANCE, SALES
OR AS THE BASIS FOR
THE ISSUANCE OF A
PERMIT.

*EVANS-GRAVES
ENGINEERS, INC*

ENGINEER: LISA A. BLANCHARD
LICENSE #: 32916
DATE: 10/11/2022



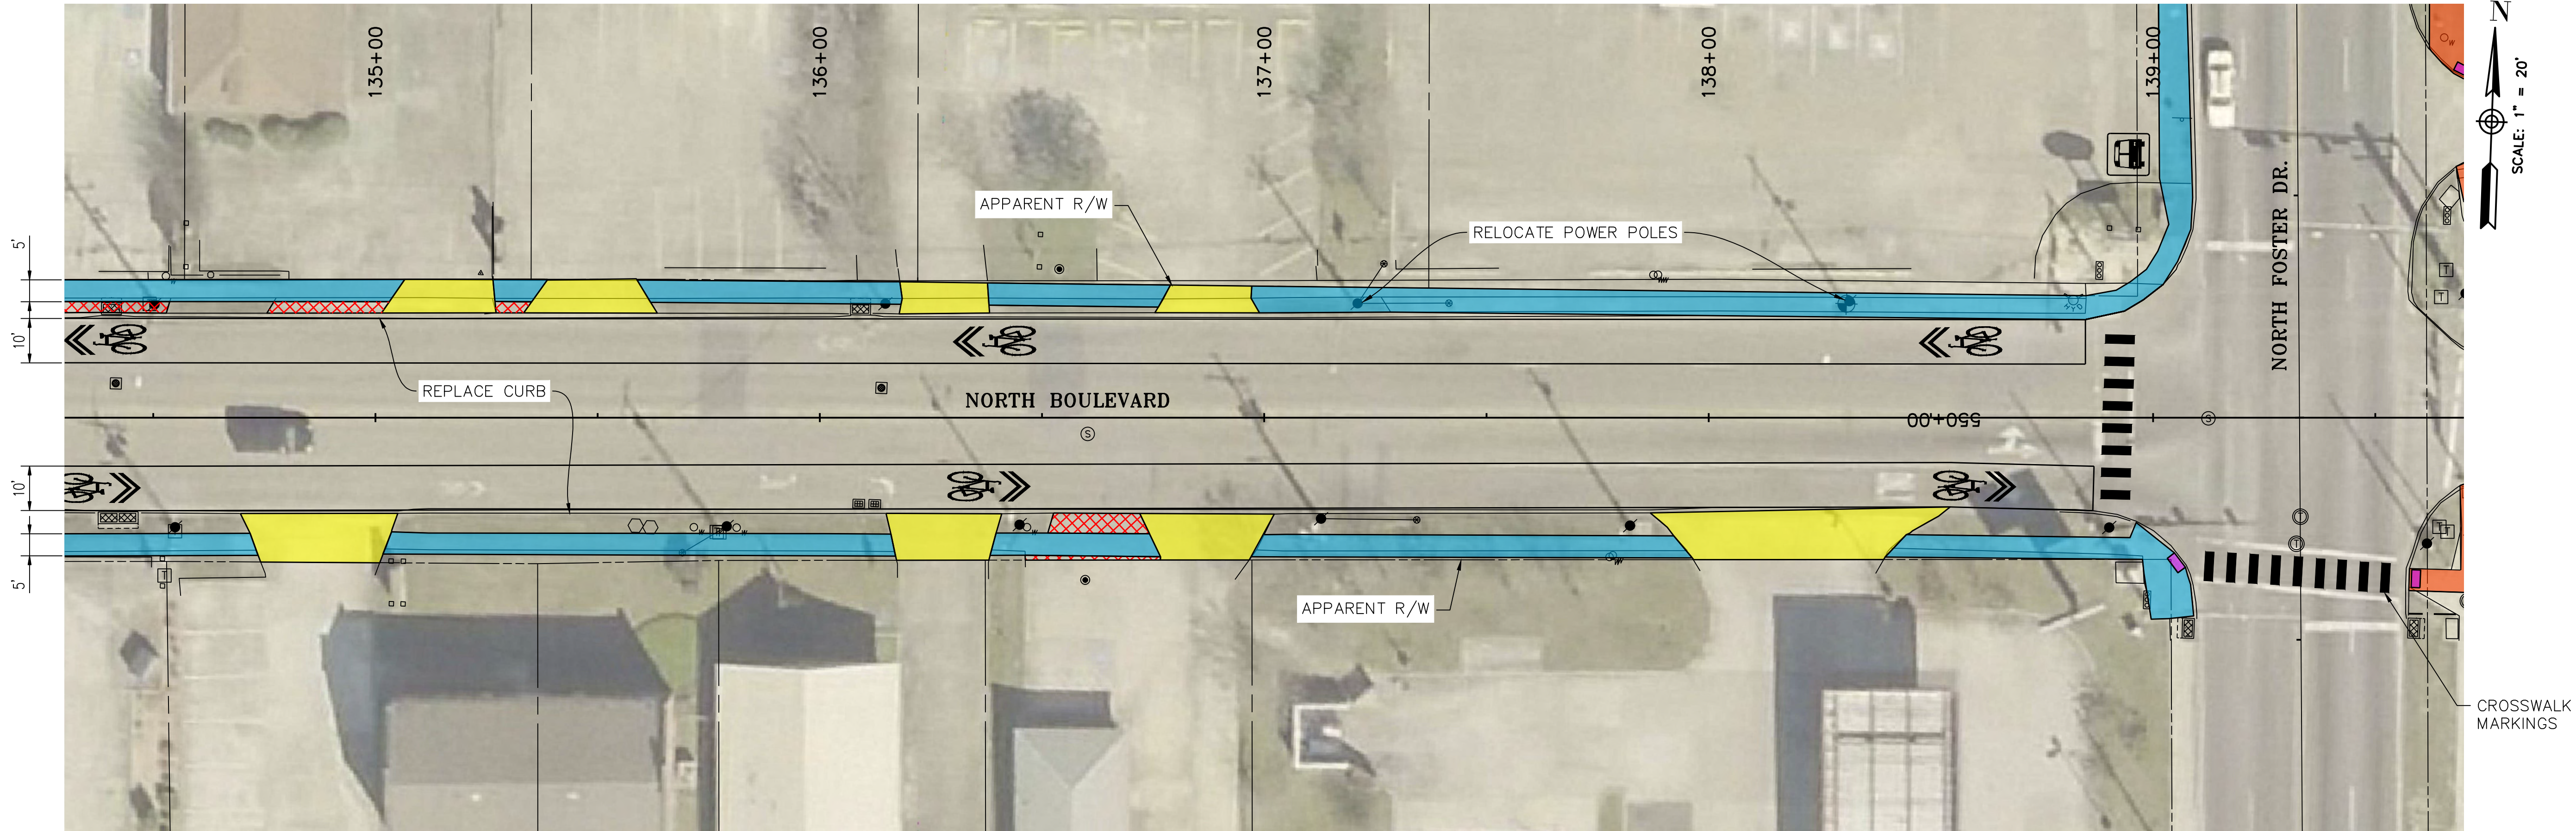

LEGEND

- SHARED LANE
- BICYCLE PATH
- SIDEWALK
- MULTIUSE PATH
- DRIVEWAY
- HANDICAP RAMP
- REMOVAL OF PAVEMENT
- BUS STOP




PRELIMINARY
NOT TO BE USED FOR
CONSTRUCTION,
BIDDING,
RECORDATION,
CONVEYANCE, SALES
OR AS THE BASIS FOR
THE ISSUANCE OF A
PERMIT.

EVANS-GRAVES
ENGINEERS, INC

ENGINEER: LISA A. BLANCHARD
LICENSE #: 32916
DATE: 10/11/2022



SHEET NUMBER		18	
DESIGNED		EAST BATON ROUGE PARISH	
CHECKED		CITY PROJECT	
DETAILED		20-EN-HC-0002	
CHECKED		STATE PROJECT	
DATE		N/A	
NO.		BY	
DATE		REVISION DESCRIPTION	
PLAN SHEET		NORTH BOULEVARD CORRIDOR ENHANCEMENT	
EVANS-GRAVES ENGINEERS		CITY OF BATON ROUGE PARISH OF EAST BATON ROUGE	
BR		MOVEBR	

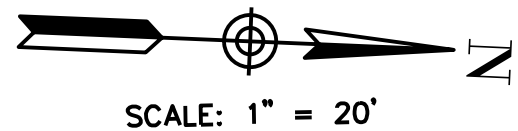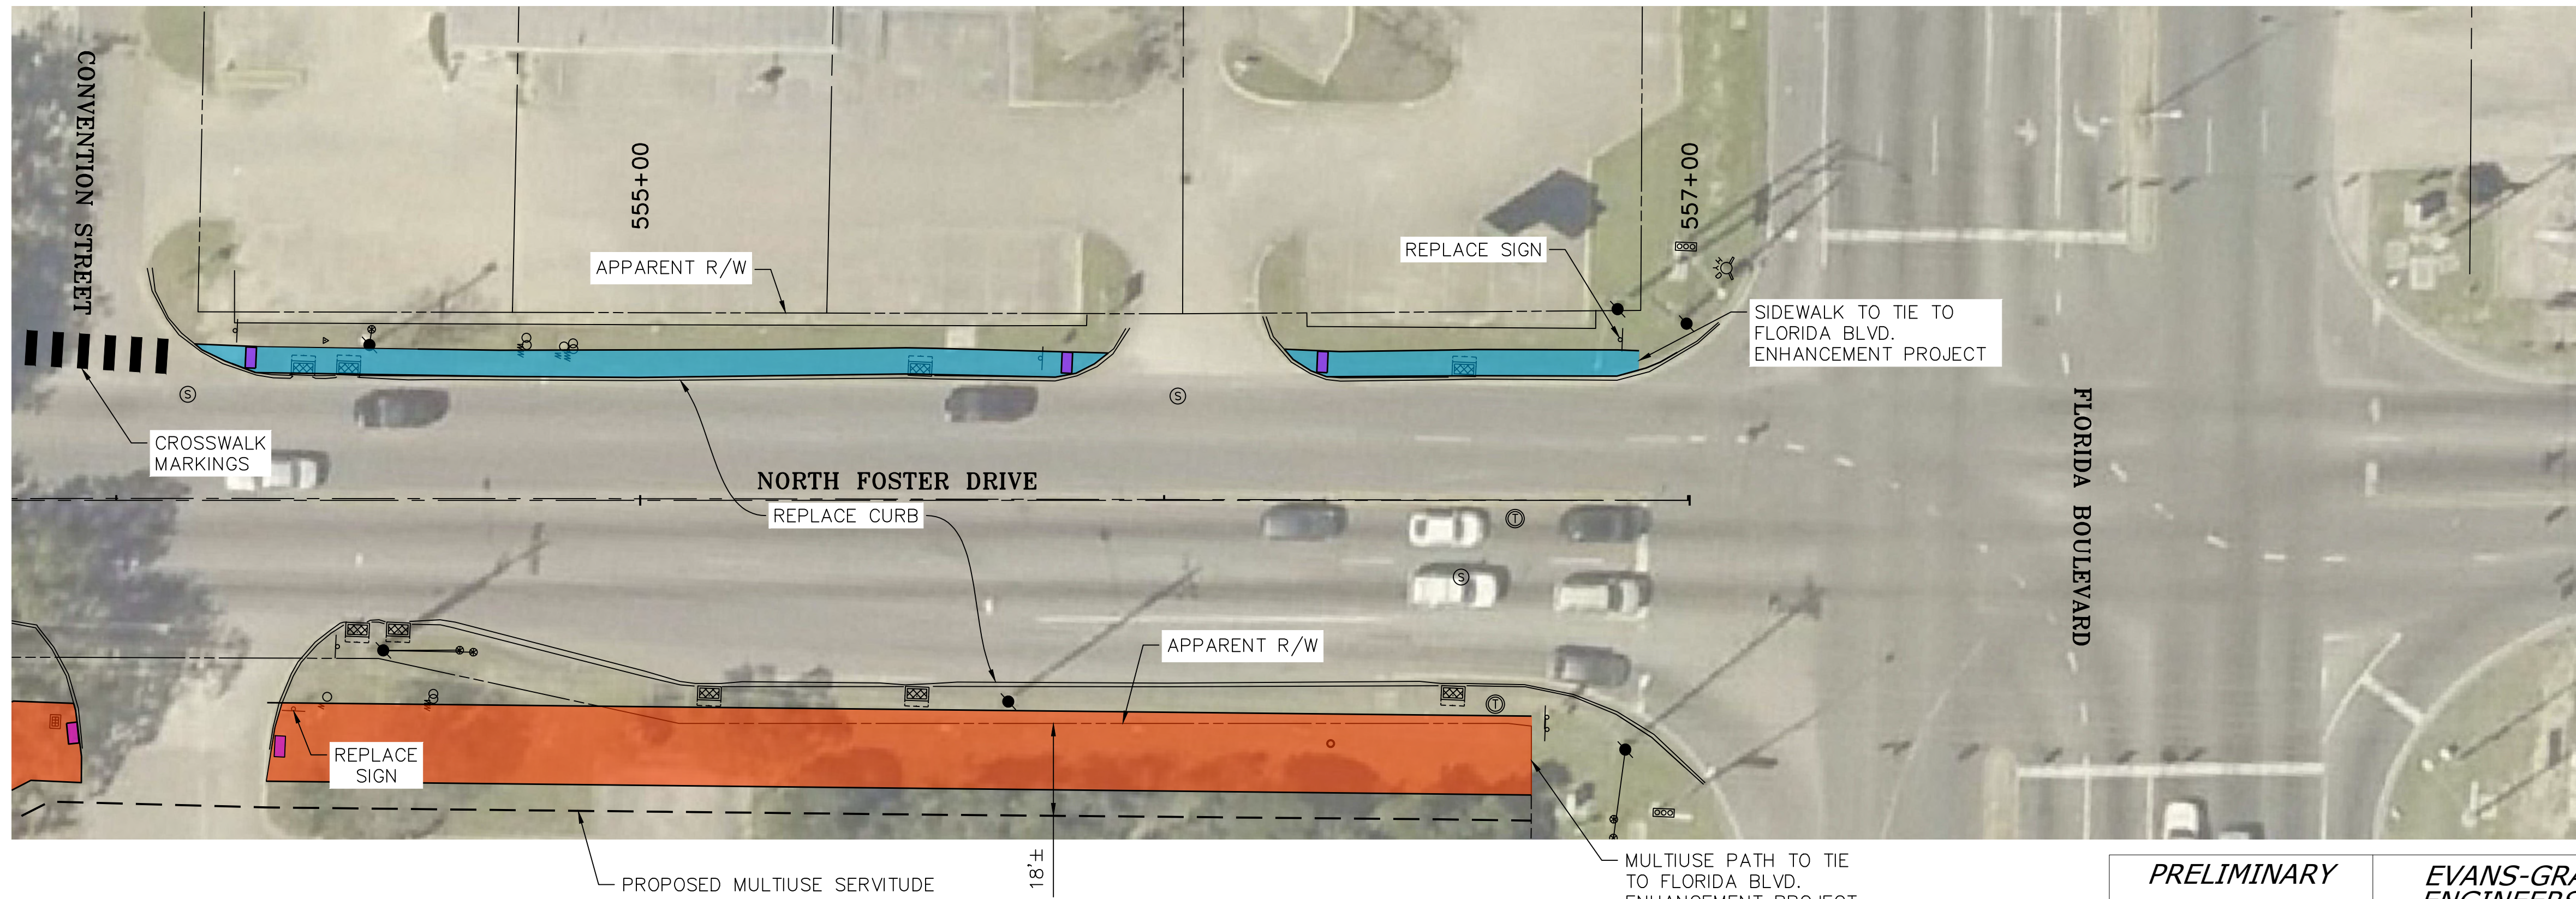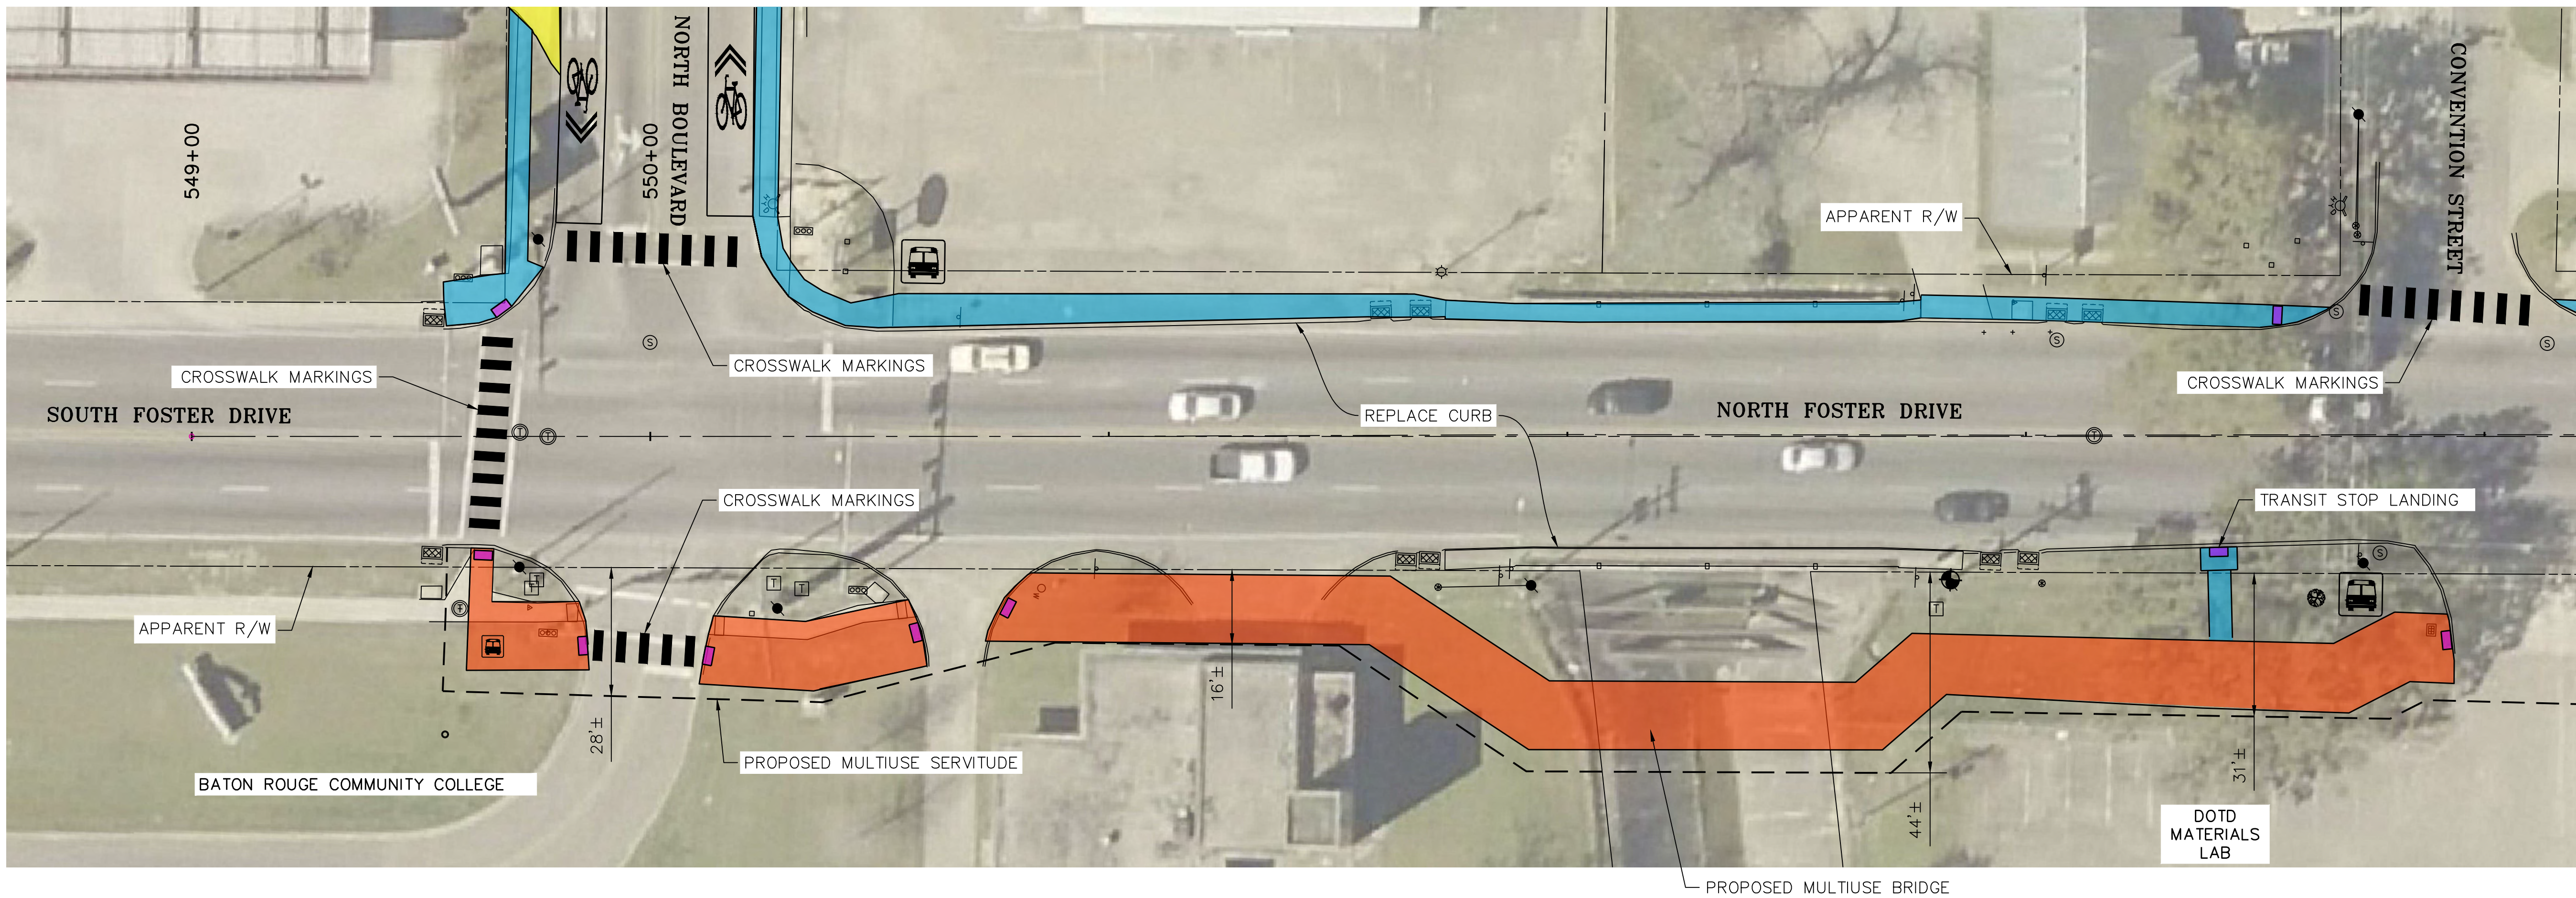

LEGEND

- SHARED LANE
- BICYCLE PATH
- SIDEWALK
- MULTIUSE PATH
- DRIVEWAY
- HANDICAP RAMP
- REMOVAL OF PAVEMENT
- BUS STOP

PRELIMINARY
NOT TO BE USED FOR
CONSTRUCTION,
BIDDING,
RECORDATION,
CONVEYANCE, SALES
OR AS THE BASIS FOR
THE ISSUANCE OF A
PERMIT.

**EVANS-GRAVES
ENGINEERS, INC**

ENGINEER: LISA A. BLANCHARD
LICENSE #: 32916
DATE: 10/11/2022



SHEET NUMBER		19	
PARISH		EAST BATON ROUGE	
CITY PROJECT		20-EN-HC-0002	
STATE PROJECT		N/A	
DESIGNED	CHECKED	DATE	SHEET
REVISION DESCRIPTION		NO.	DATE
PLAN SHEET			
NORTH BOULEVARD CORRIDOR ENHANCEMENT			
EVANS-GRAVES ENGINEERS			